

SCALE @ A1: VARIES
SCALE @ A3: VARIES

A1

A3

N



NOTES

- Default drawing size is A1

- To print at A3 please 'scale by 50%

- Check printed scale against scale bar above

DRAWING DATE: 22/12/2020

Sawkins Harper Architecture Ltd. copyright 2020

This drawing must not be reproduced in part or whole without prior written consent.

Scale to be checked against scale bar as this drawings has been provided electronically.

Check and confirm all dimensions on site prior to commencing work.

IF IN DOUBT ASK.

REV.	DATE	NOTES
P1	12/03/21	Planning application

PROJECT

220-222 Elgar Road

CLIENT

MAXIKA HOMES

SAWKINGS

architects

Sawkins Harper Architects

1 The Quarry,

Betchworth,

Surrey RH3 7BY

T 01737 845580


E admin@sawkinsharper.com

W www.sawkinsharper.com


RIBA

Chartered Practice

STATUS	DRAWN BY	CHECKED BY
PLANNING	PS	CC
JOB NO.	DRAWING NO.	REV
A4080	0001	P1
DRAWING TITLE		
Block and Location Plan		

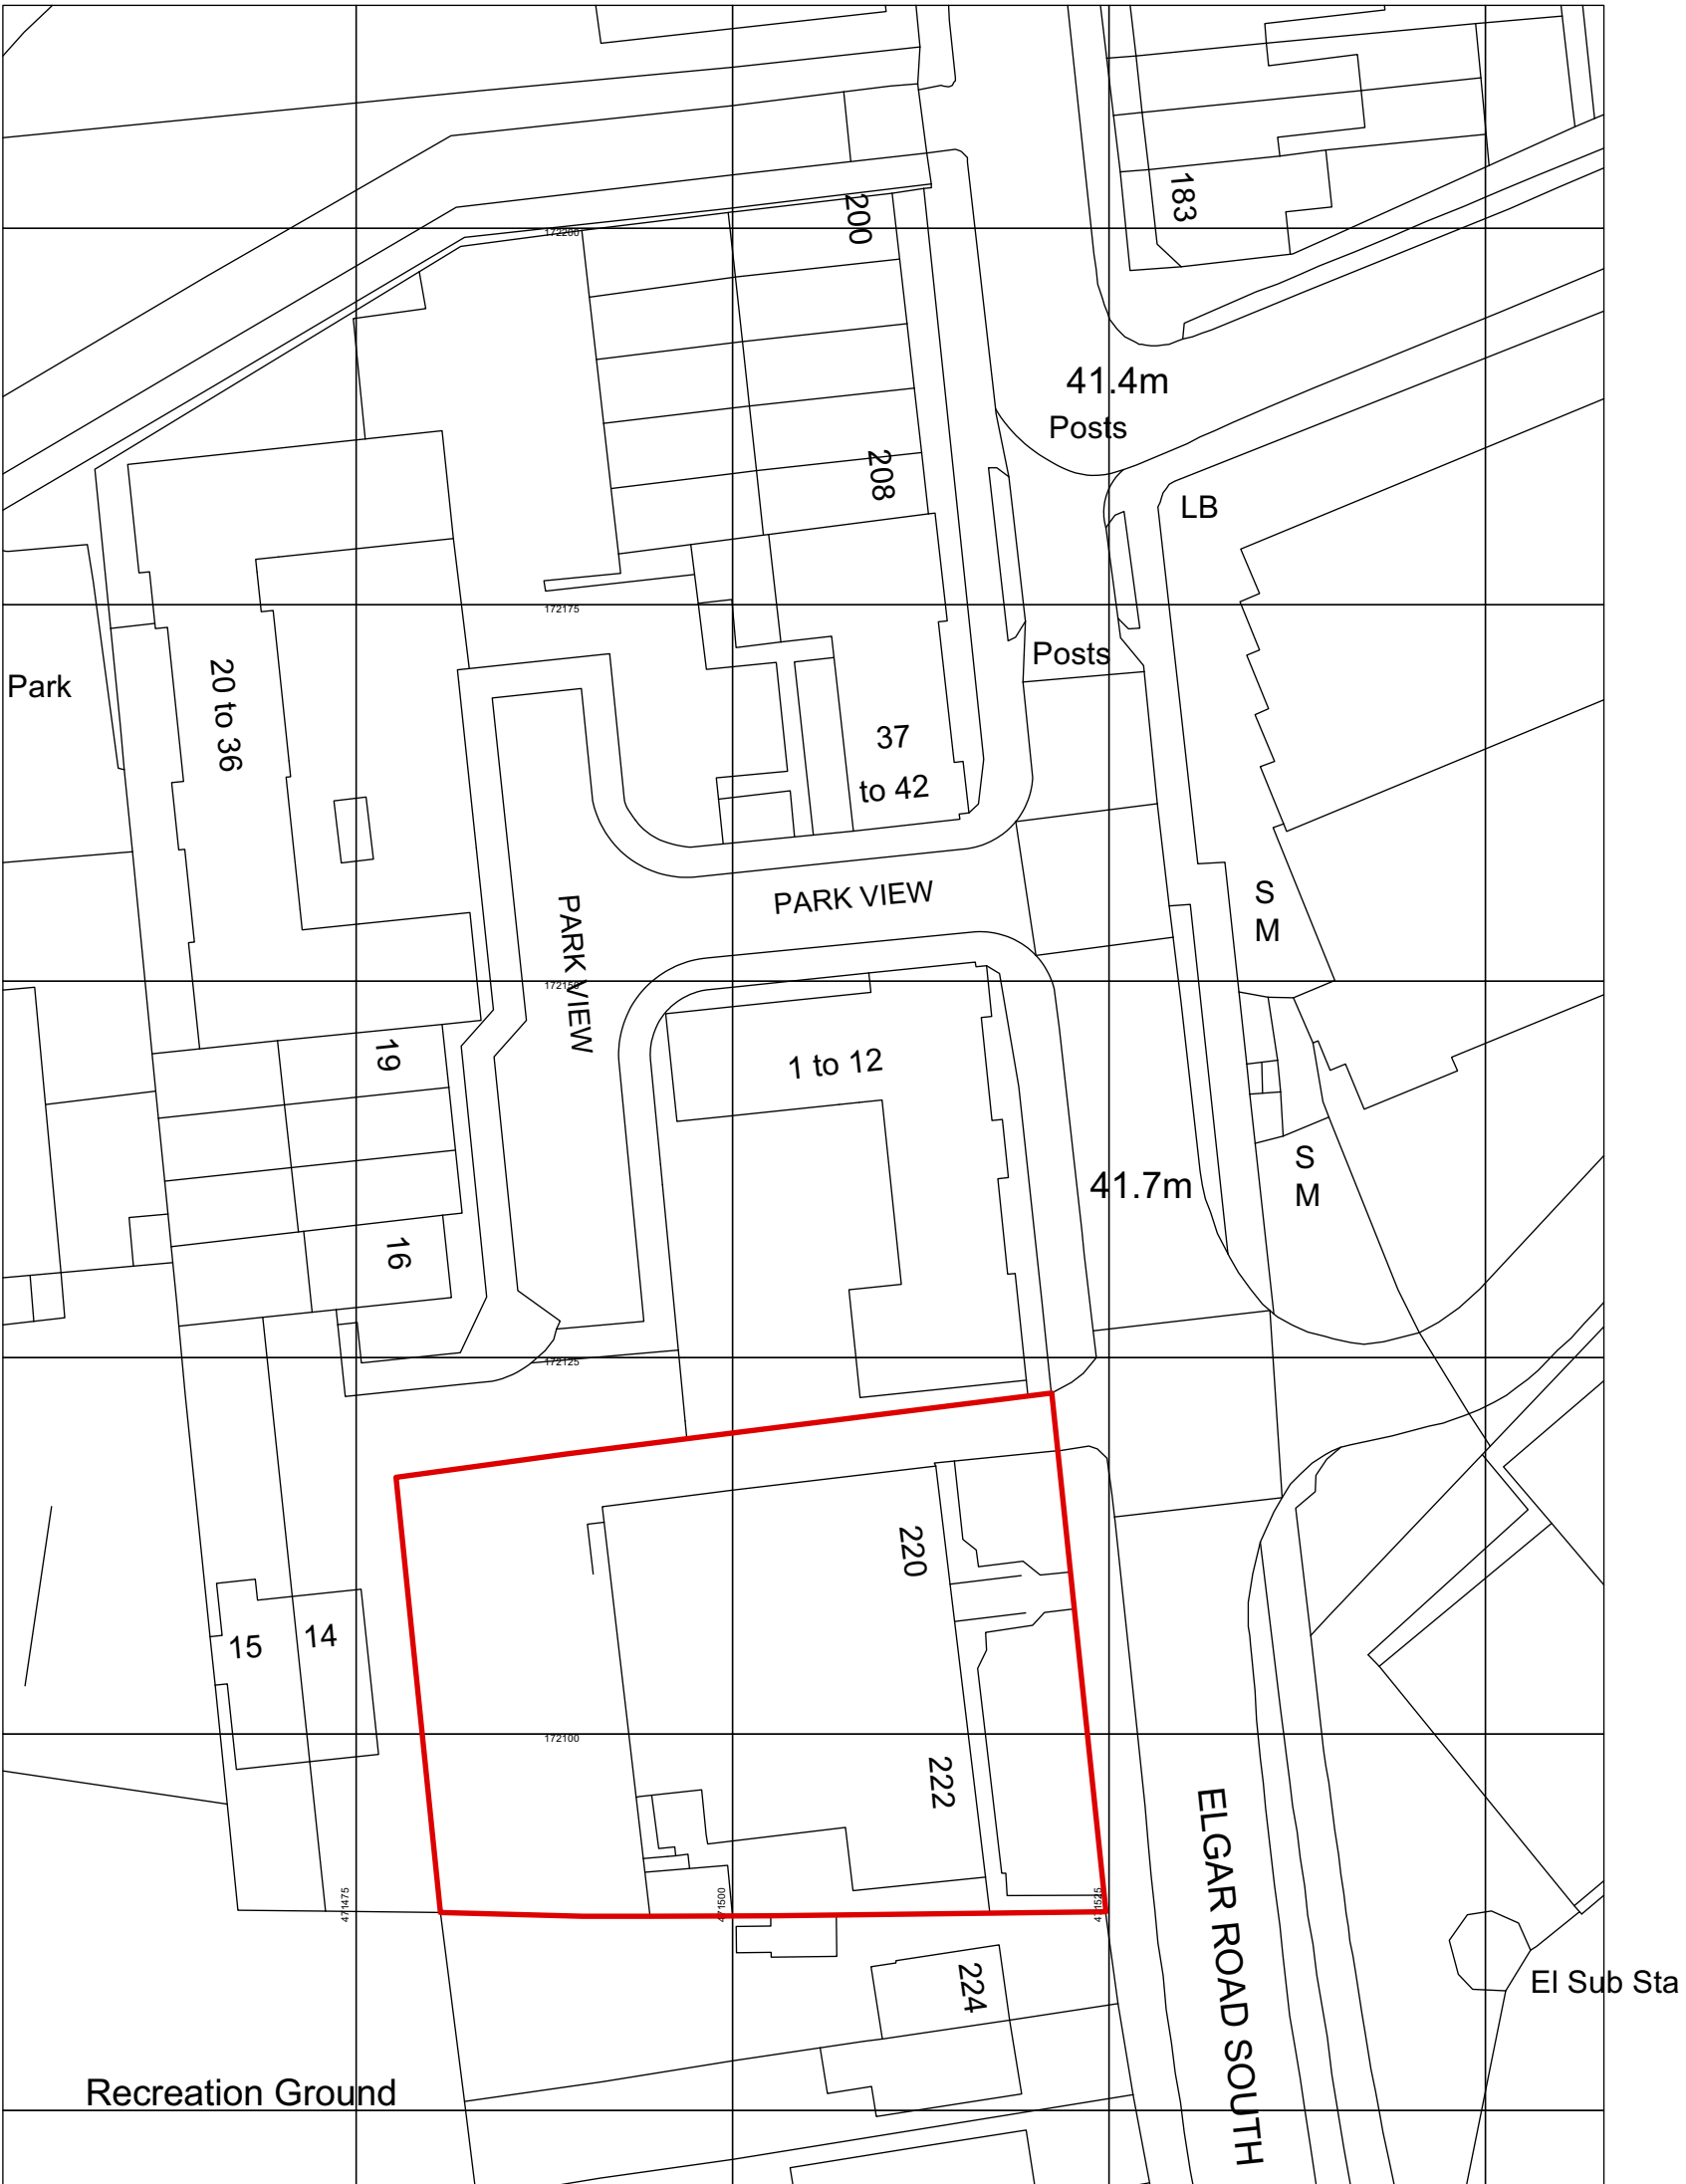

Block Plan
1:500 @ A1

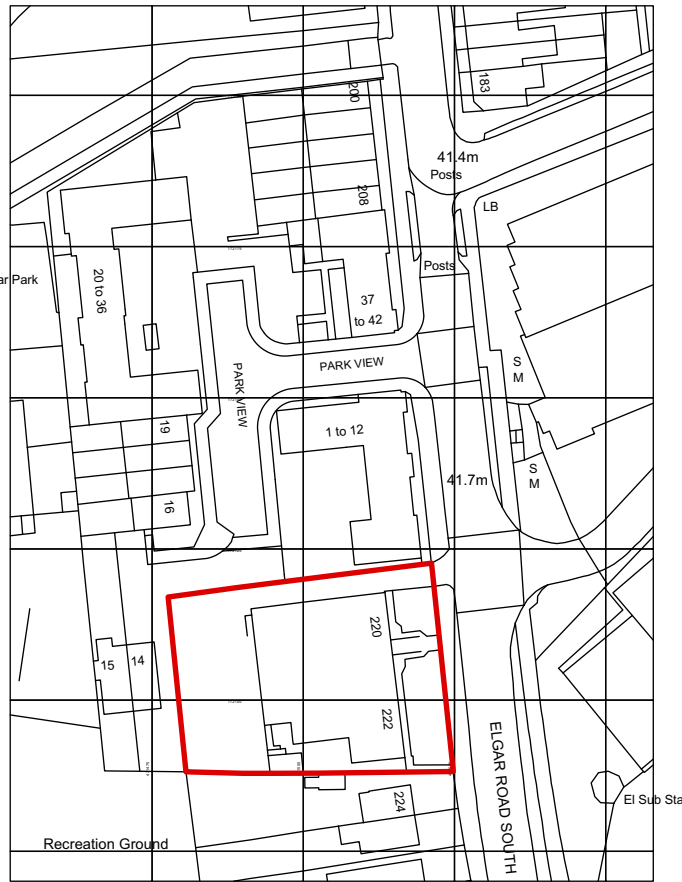

Location Plan
1:1250 @ A1