





Existing floor plans


Customer: Mr Ubaid Rustam Khattak
Site address: 258 Kentwood Hill, Reading RG31 6DR
Drawing scale: 1/100
Page number: 1

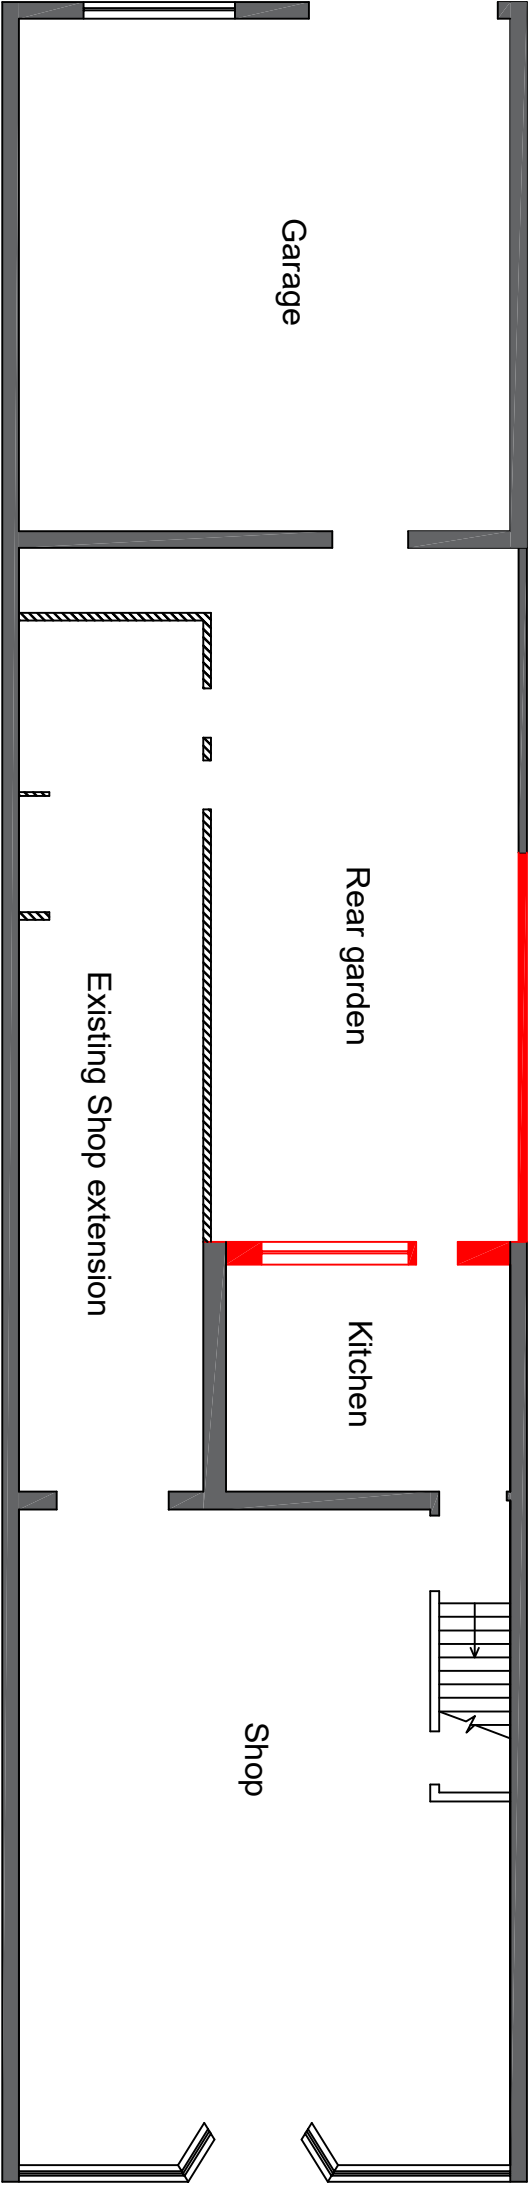

Existing ground floor plan

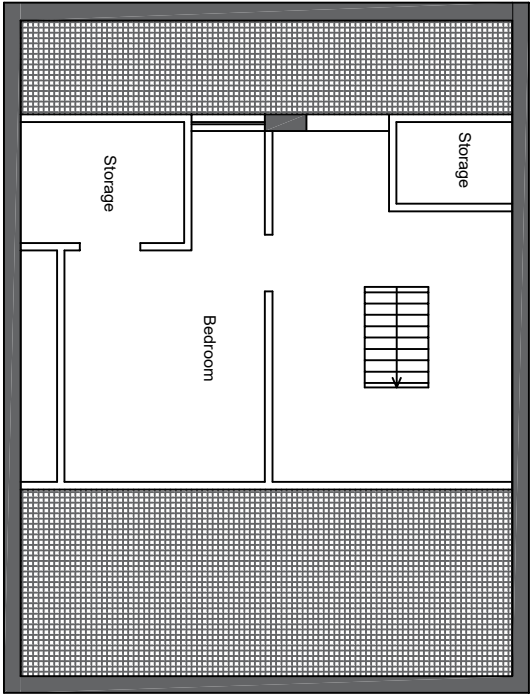

Existing first floor plan

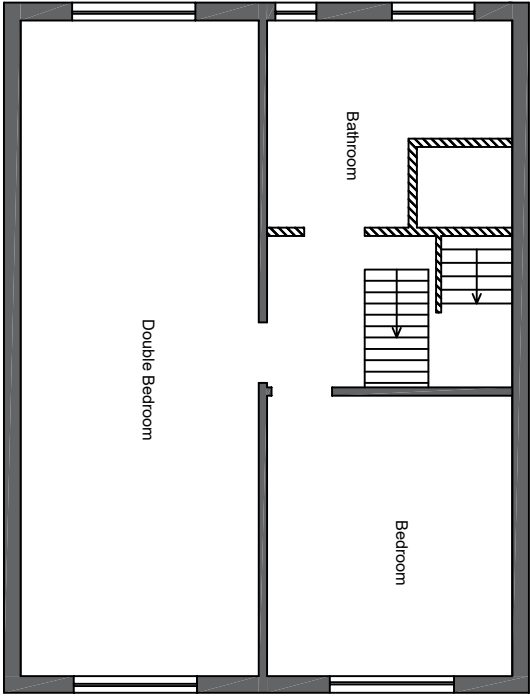

Existing loft plan