



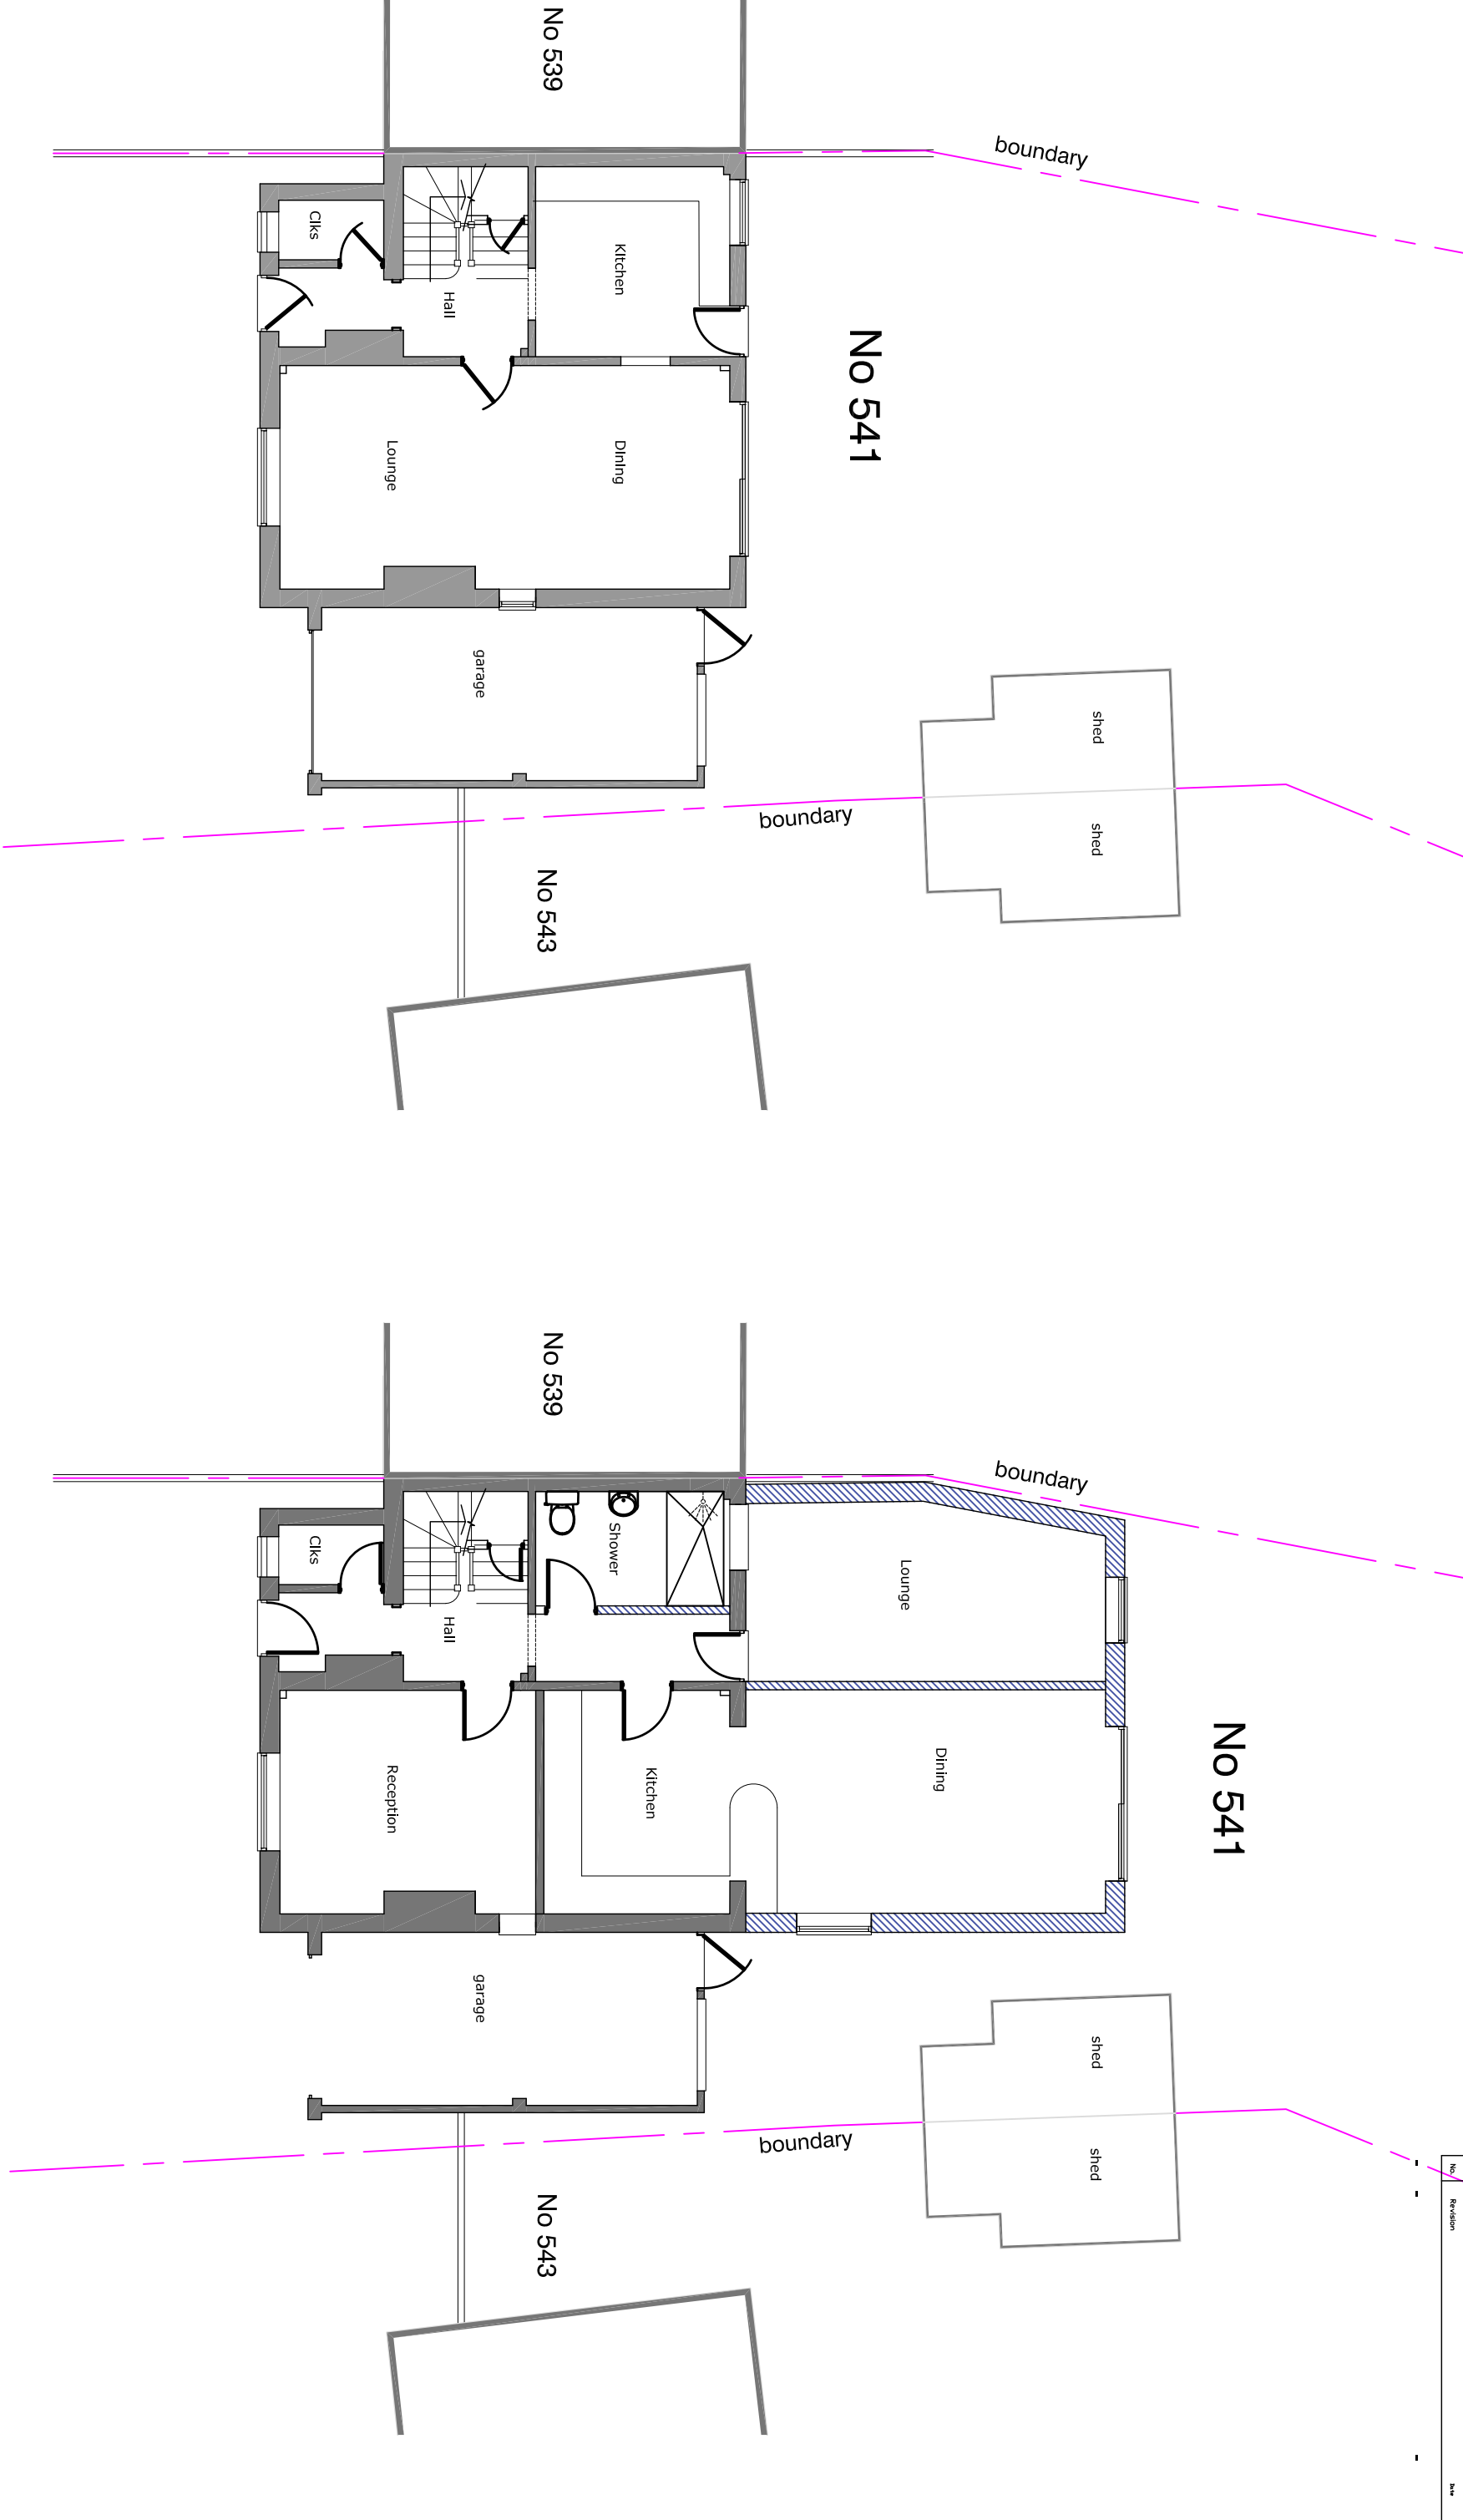

GROUND FLOOR PLAN - existing

GROUND FLOOR PLAN - proposed

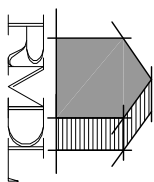

RAMMURTI DESIGN LTD
ARCHITECTURAL & PLANNING SERVICES
268 TILFHURST ROAD, READING RG30 2NE
TEL/FAX: 01189510628 MOB: 07799883574



Proposed single storey rear larger extension to existing dwelling
at 551, Basingstoke Road, Reading RG2 0SH
for Kennet Investments

FLOOR PLANS AS EXISTING & PROPOSED
Scale: 1/100
Date: May 2021
BR541:003 Rev -