V 1.8

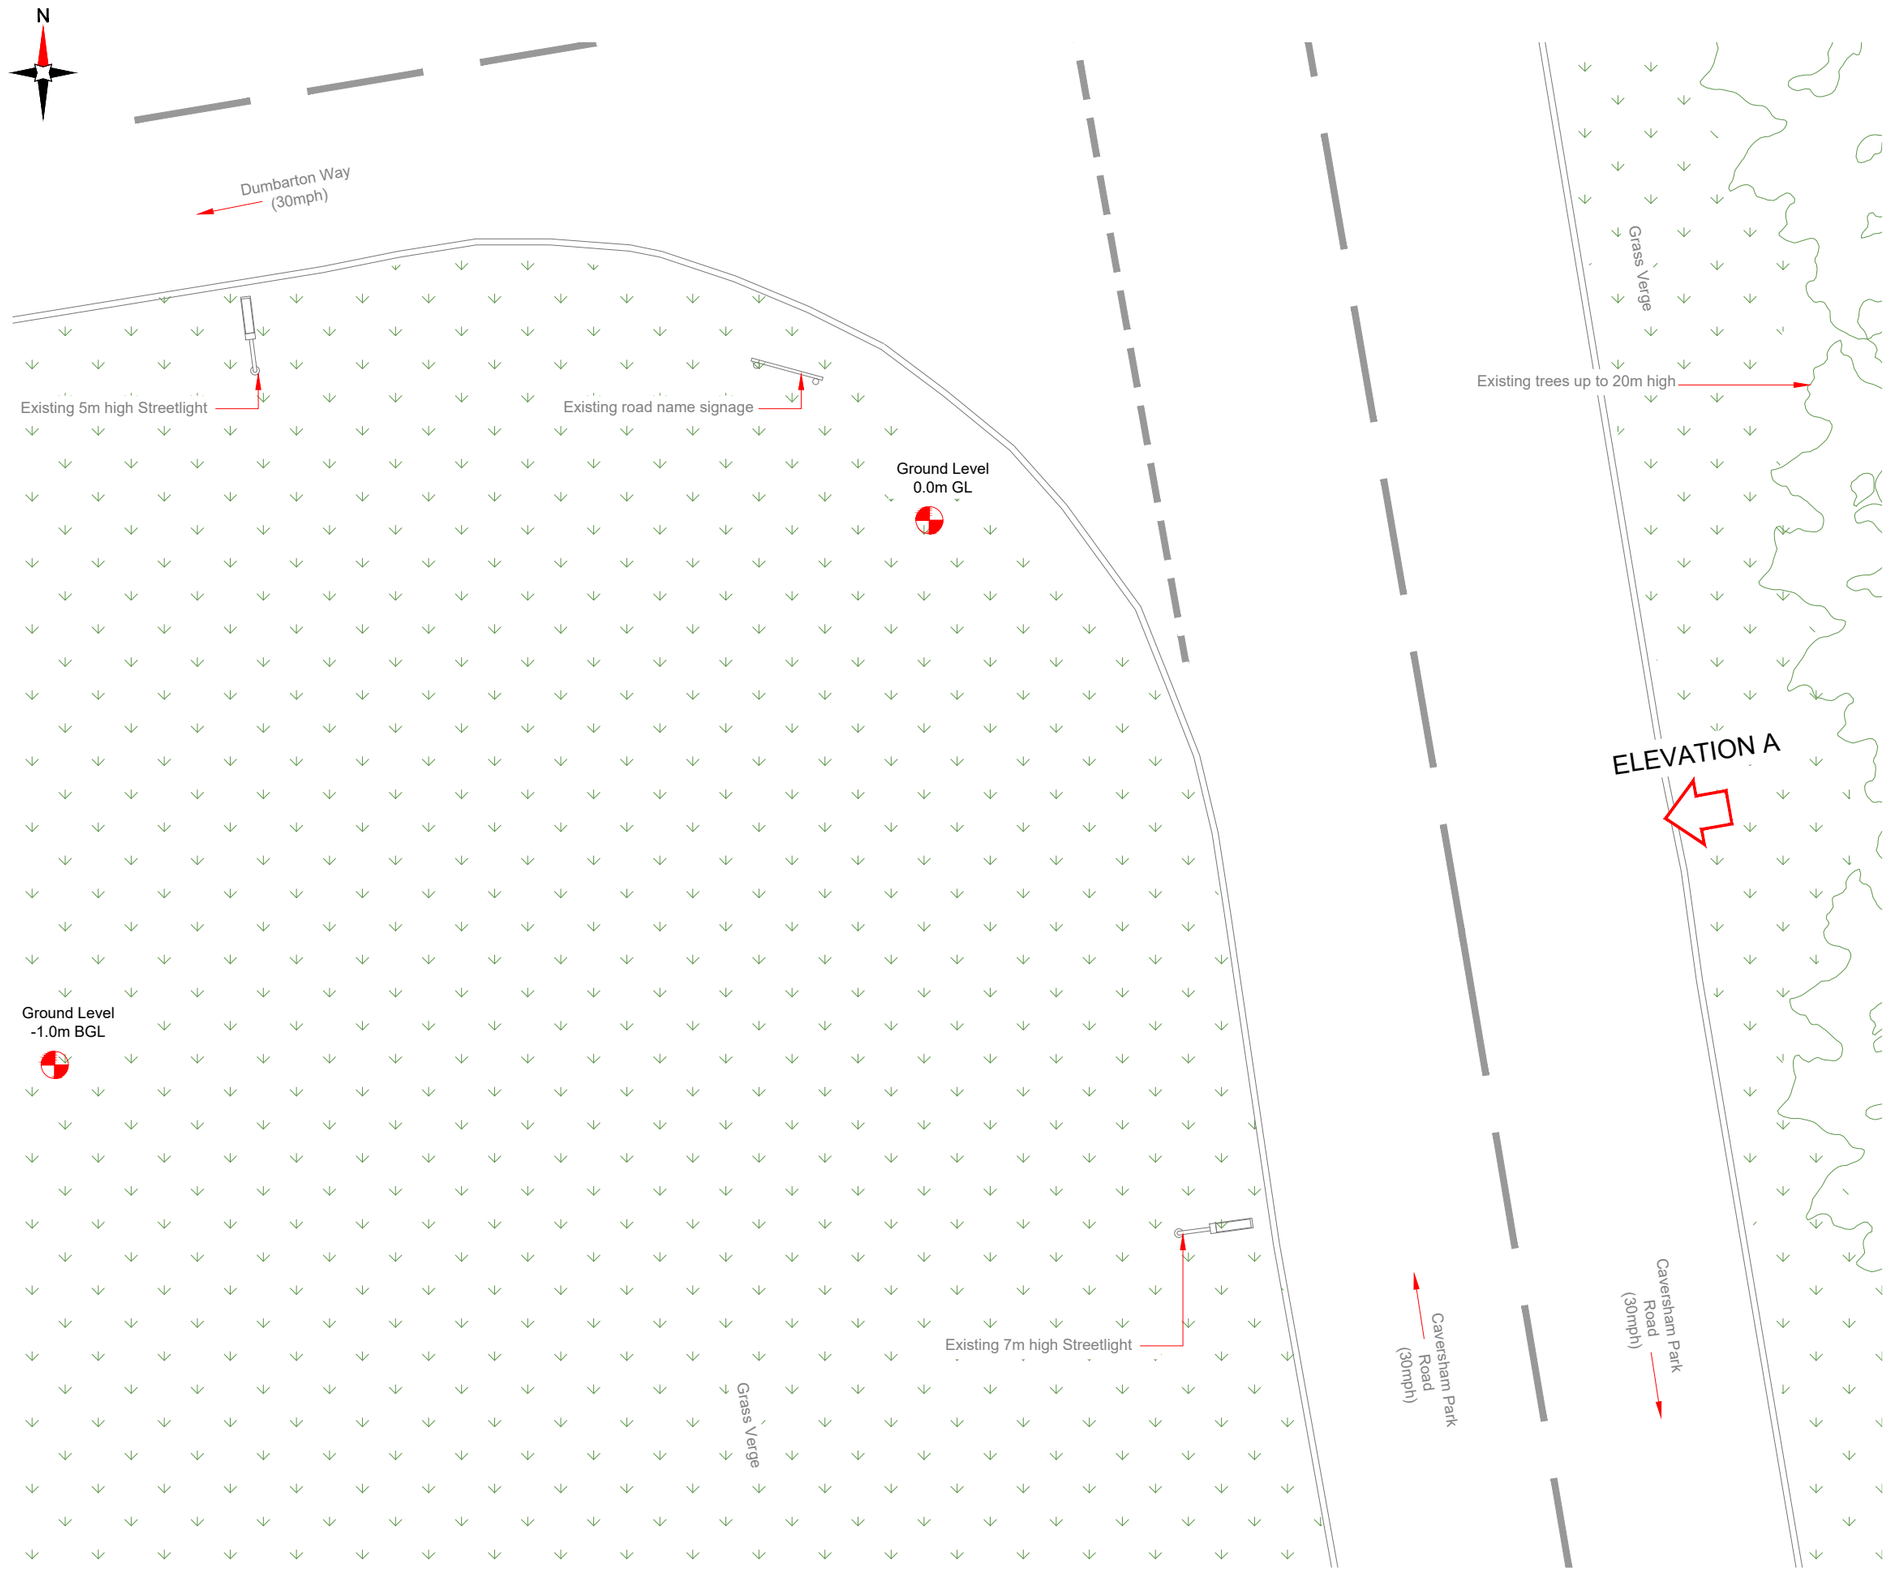

EXISTING SITE PLAN

0 1:100 2m 4

100mm 50mm 10mm

NOTES:

1. ALL DIMENSIONS IN MM UNLESS OTHERWISE NOTED.

Master:	MBNL / EE / H3G:	Project:	Purpose of Issue:	Issue:
M001	MBNL	H3G 5G UNILATERAL	Planning	A
Date: 11/05/2021		Revision / Upgrade Description:		
Drawn: PS		First Issue - Site nomination dated: 16/04/2021		
Checked: DH				
Approved: SD				

CK Hutchison Networks (UK) Limited

Great Brighams Mead,
Vastern Road, Reading,
Berkshire, England,
RG1 8DJ

Design Consultant & Principal Contractor:

WHP Telecoms
Unit 1 Maple Park,
Low Fields Avenue, Leeds
LS12 6HH

Tel: 01133023550
e-mail: info@whptelecoms.com

Site Name: CAVERSHAM PARK ROAD SW

Site ID: RDG17699

Address: DUMBARTON WAY, CAVERSHAM PARK ROAD, PLAYHATCH, EYE AND DUNSDEN, READING, OXFORDSHIRE, SOUTH EAST ENGLAND, ENGLAND RG4 6PN

Title: 100 EXISTING SITE PLAN

Project: 5G UNILATERAL

Purpose of Issue: PLANNING

EE Cell ID:	MBNL Cell ID:	Cell ID:
N/A	N/A	N/A

Master Drawing No:	Issue:
RDG17699_M001	A