



SCALE: 1:1250 @A3
CENTRE COORDINATES: 473326 , 175535

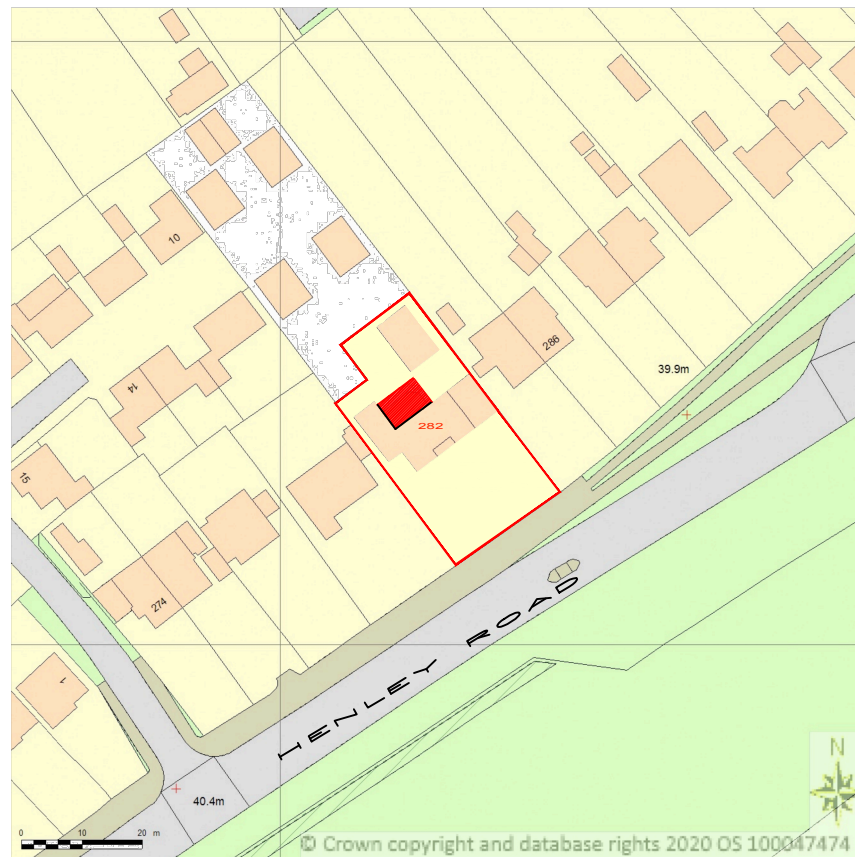


Supplied by Streetwise Maps Ltd
www.streetwise.net
Licence No: 100047474

LOCATION PLAN
SCALE 1:1250@A3

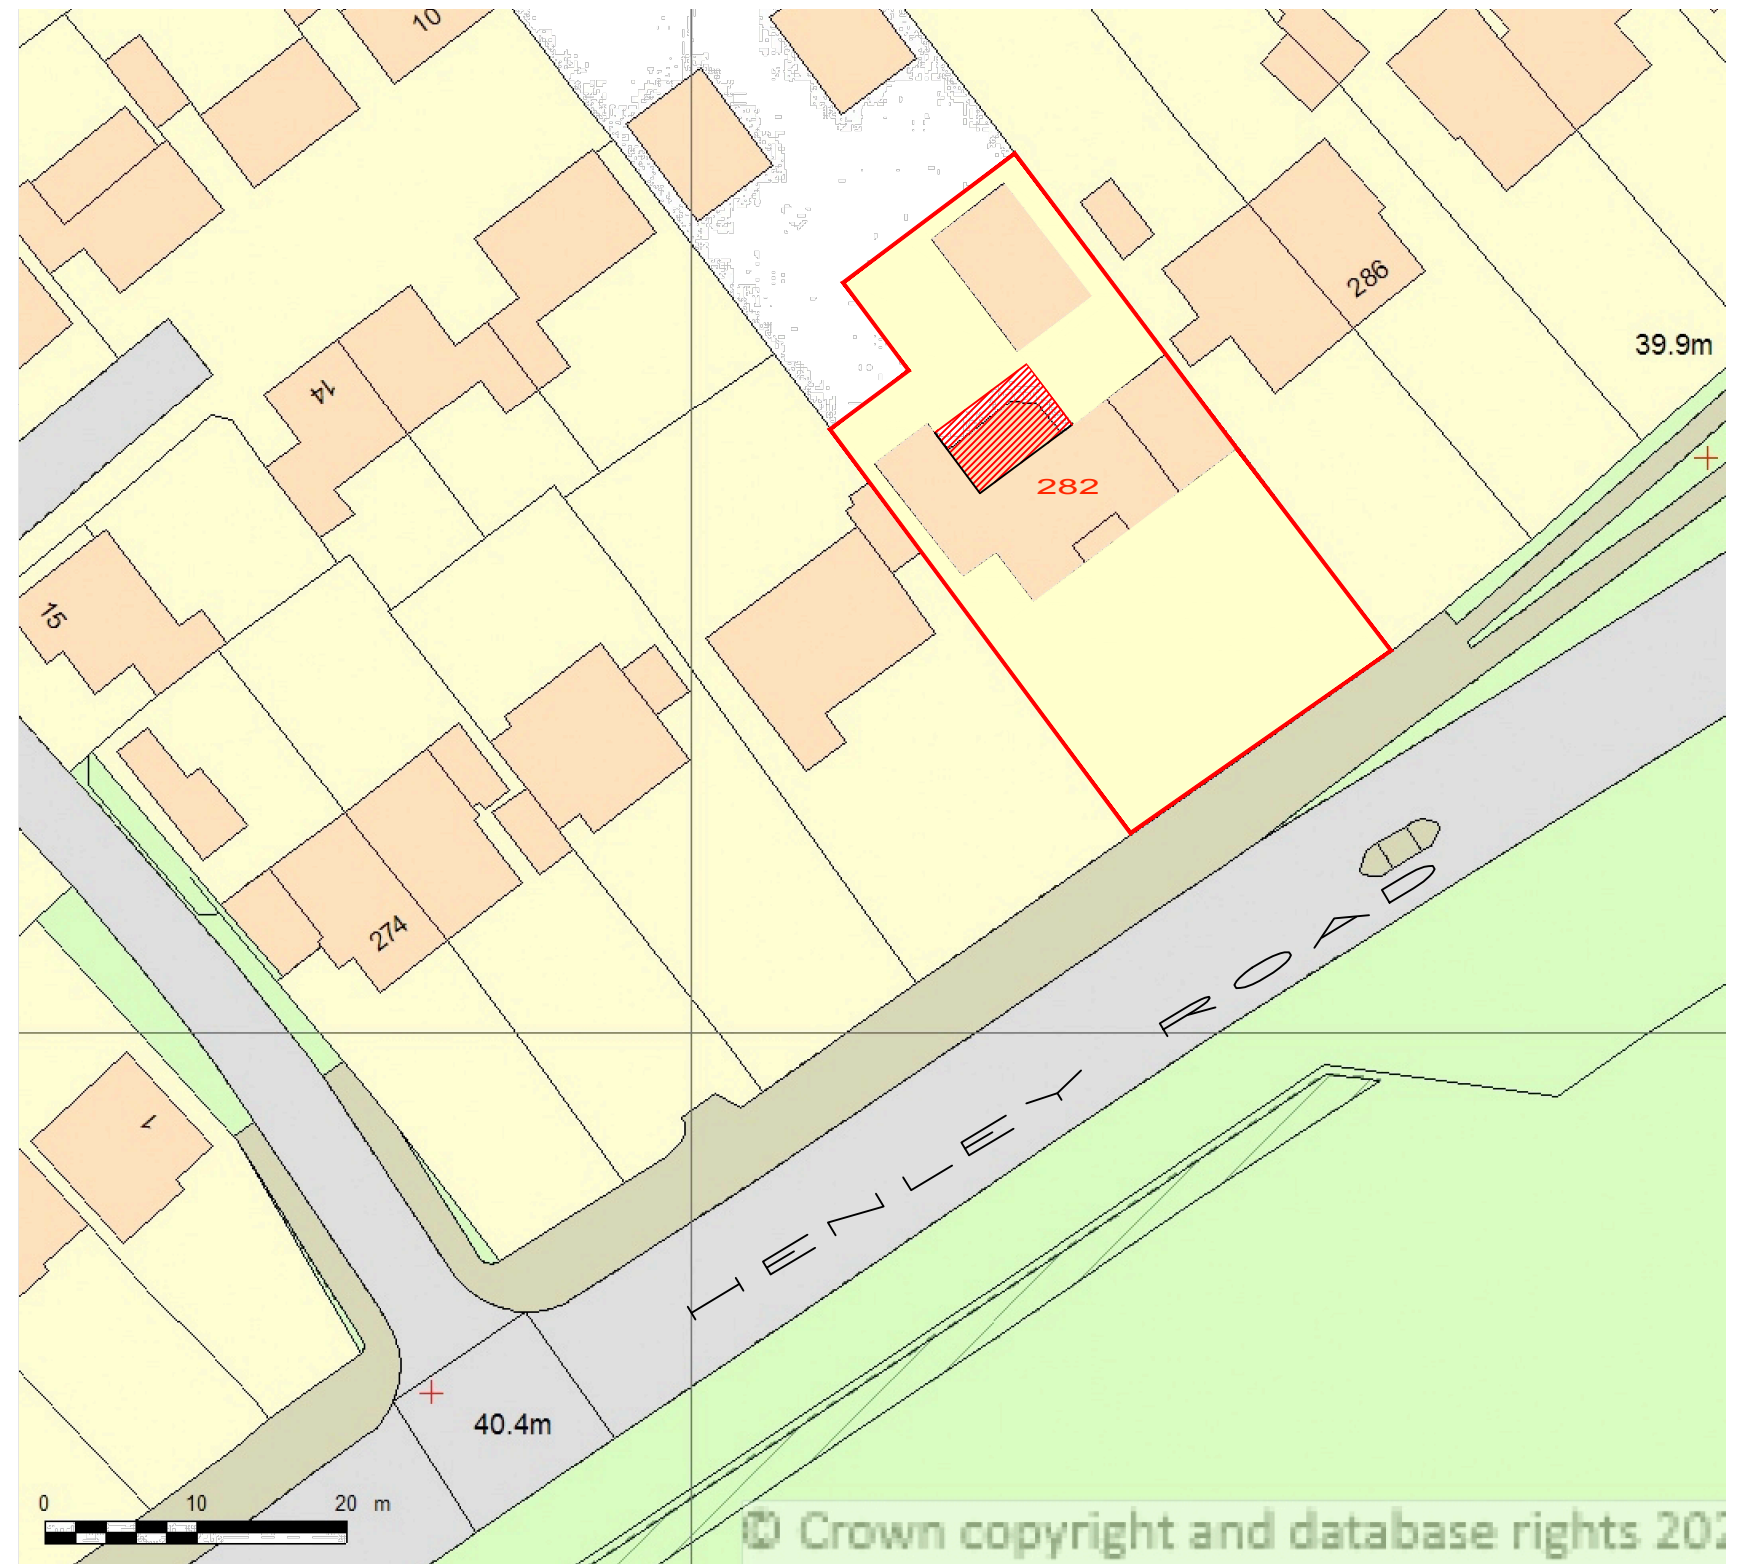

BLOCK PLAN
SCALE 1:500@A3

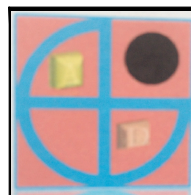

PROJECT:
PROPOSED SINGLE STOREY REAR EXTENSION

**282 Henley Road
Caversham**

DRAWN BY:	P.S.
DATE:	01/06/2020
SCALE:	AS SHOWN@A3
FILENAME:	20020

DRAWING TITLE: LOCATION AND BLOCK PLAN	
DRAWING NUMBER:	HR-01

ArchDezine Limited
archdeziner7@gmail.com