



24 Bulmershe Road

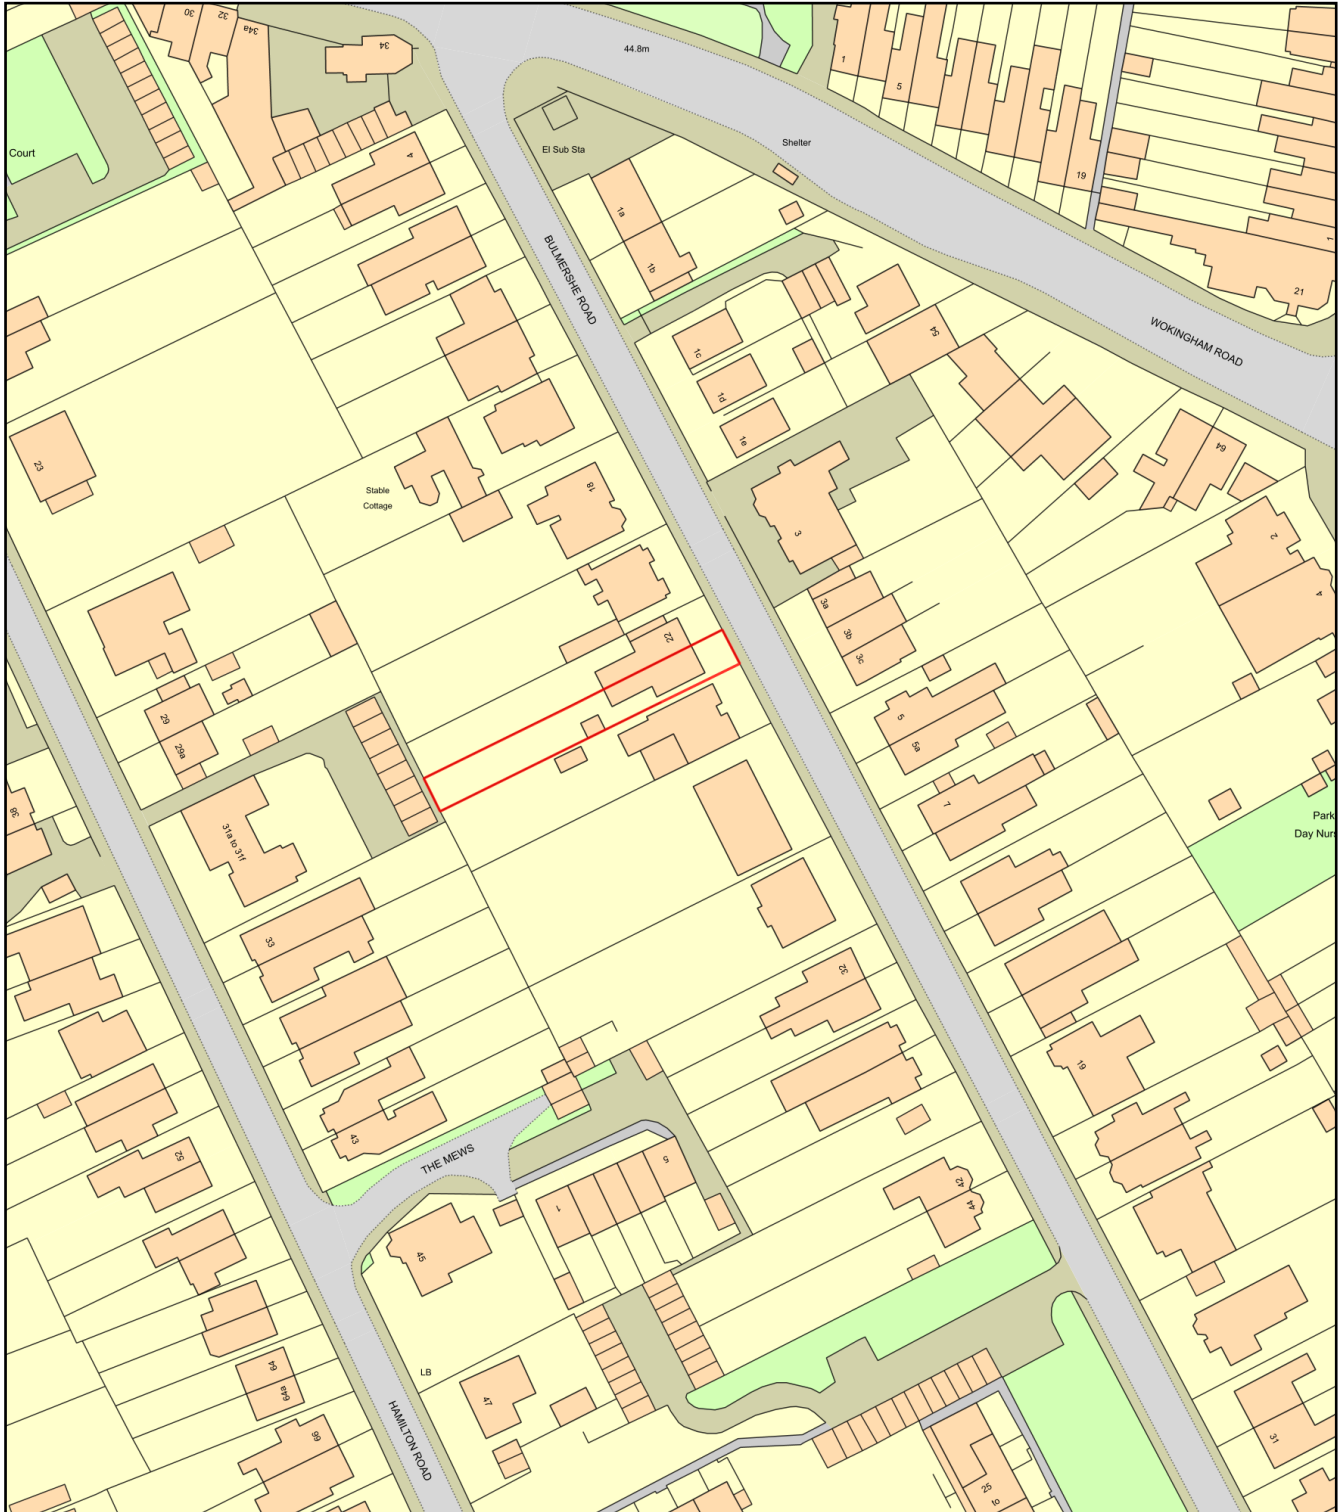

0 50
Metres

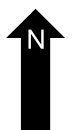

Plan Produced for: Mrs Stella Lawson-Foster

Date Produced: 10 Nov 2020

Plan Reference Number: TQRQM20315120918677

Scale: 1:1250 @ A4