





Front Elevation 1:100 Scale

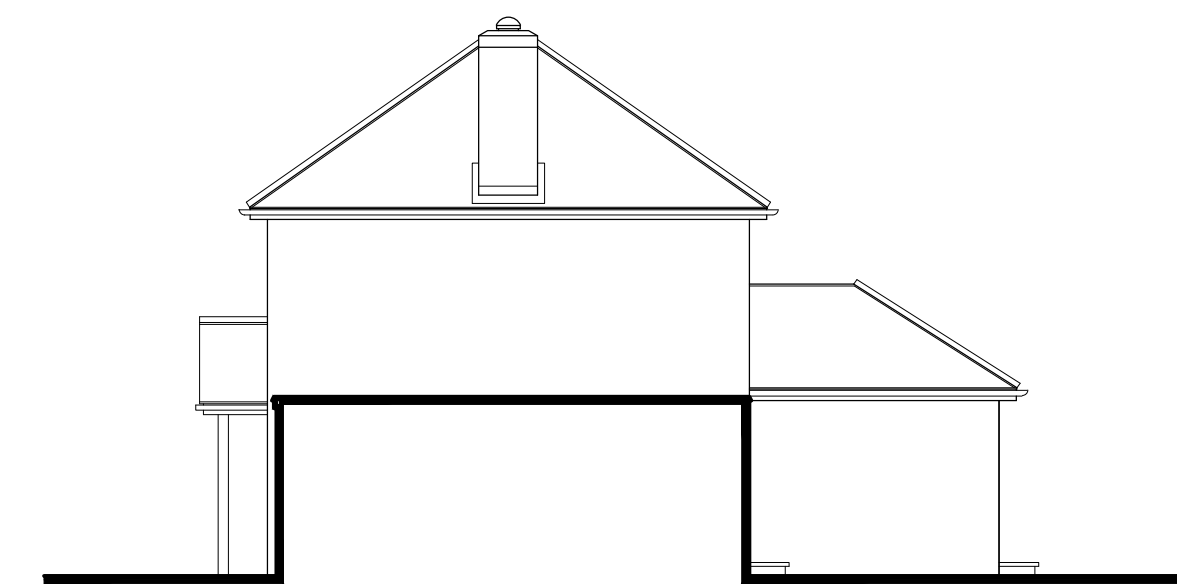


Side Elevation 1:100 Scale

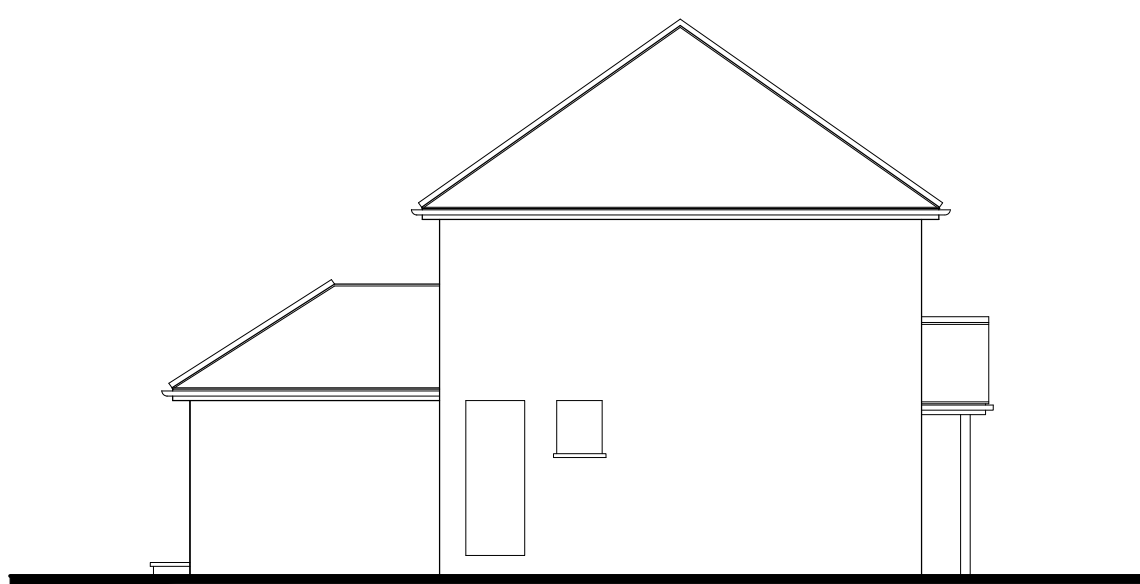


Rear Elevation 1:100 Scale



Front Elevation 1:100 Scale

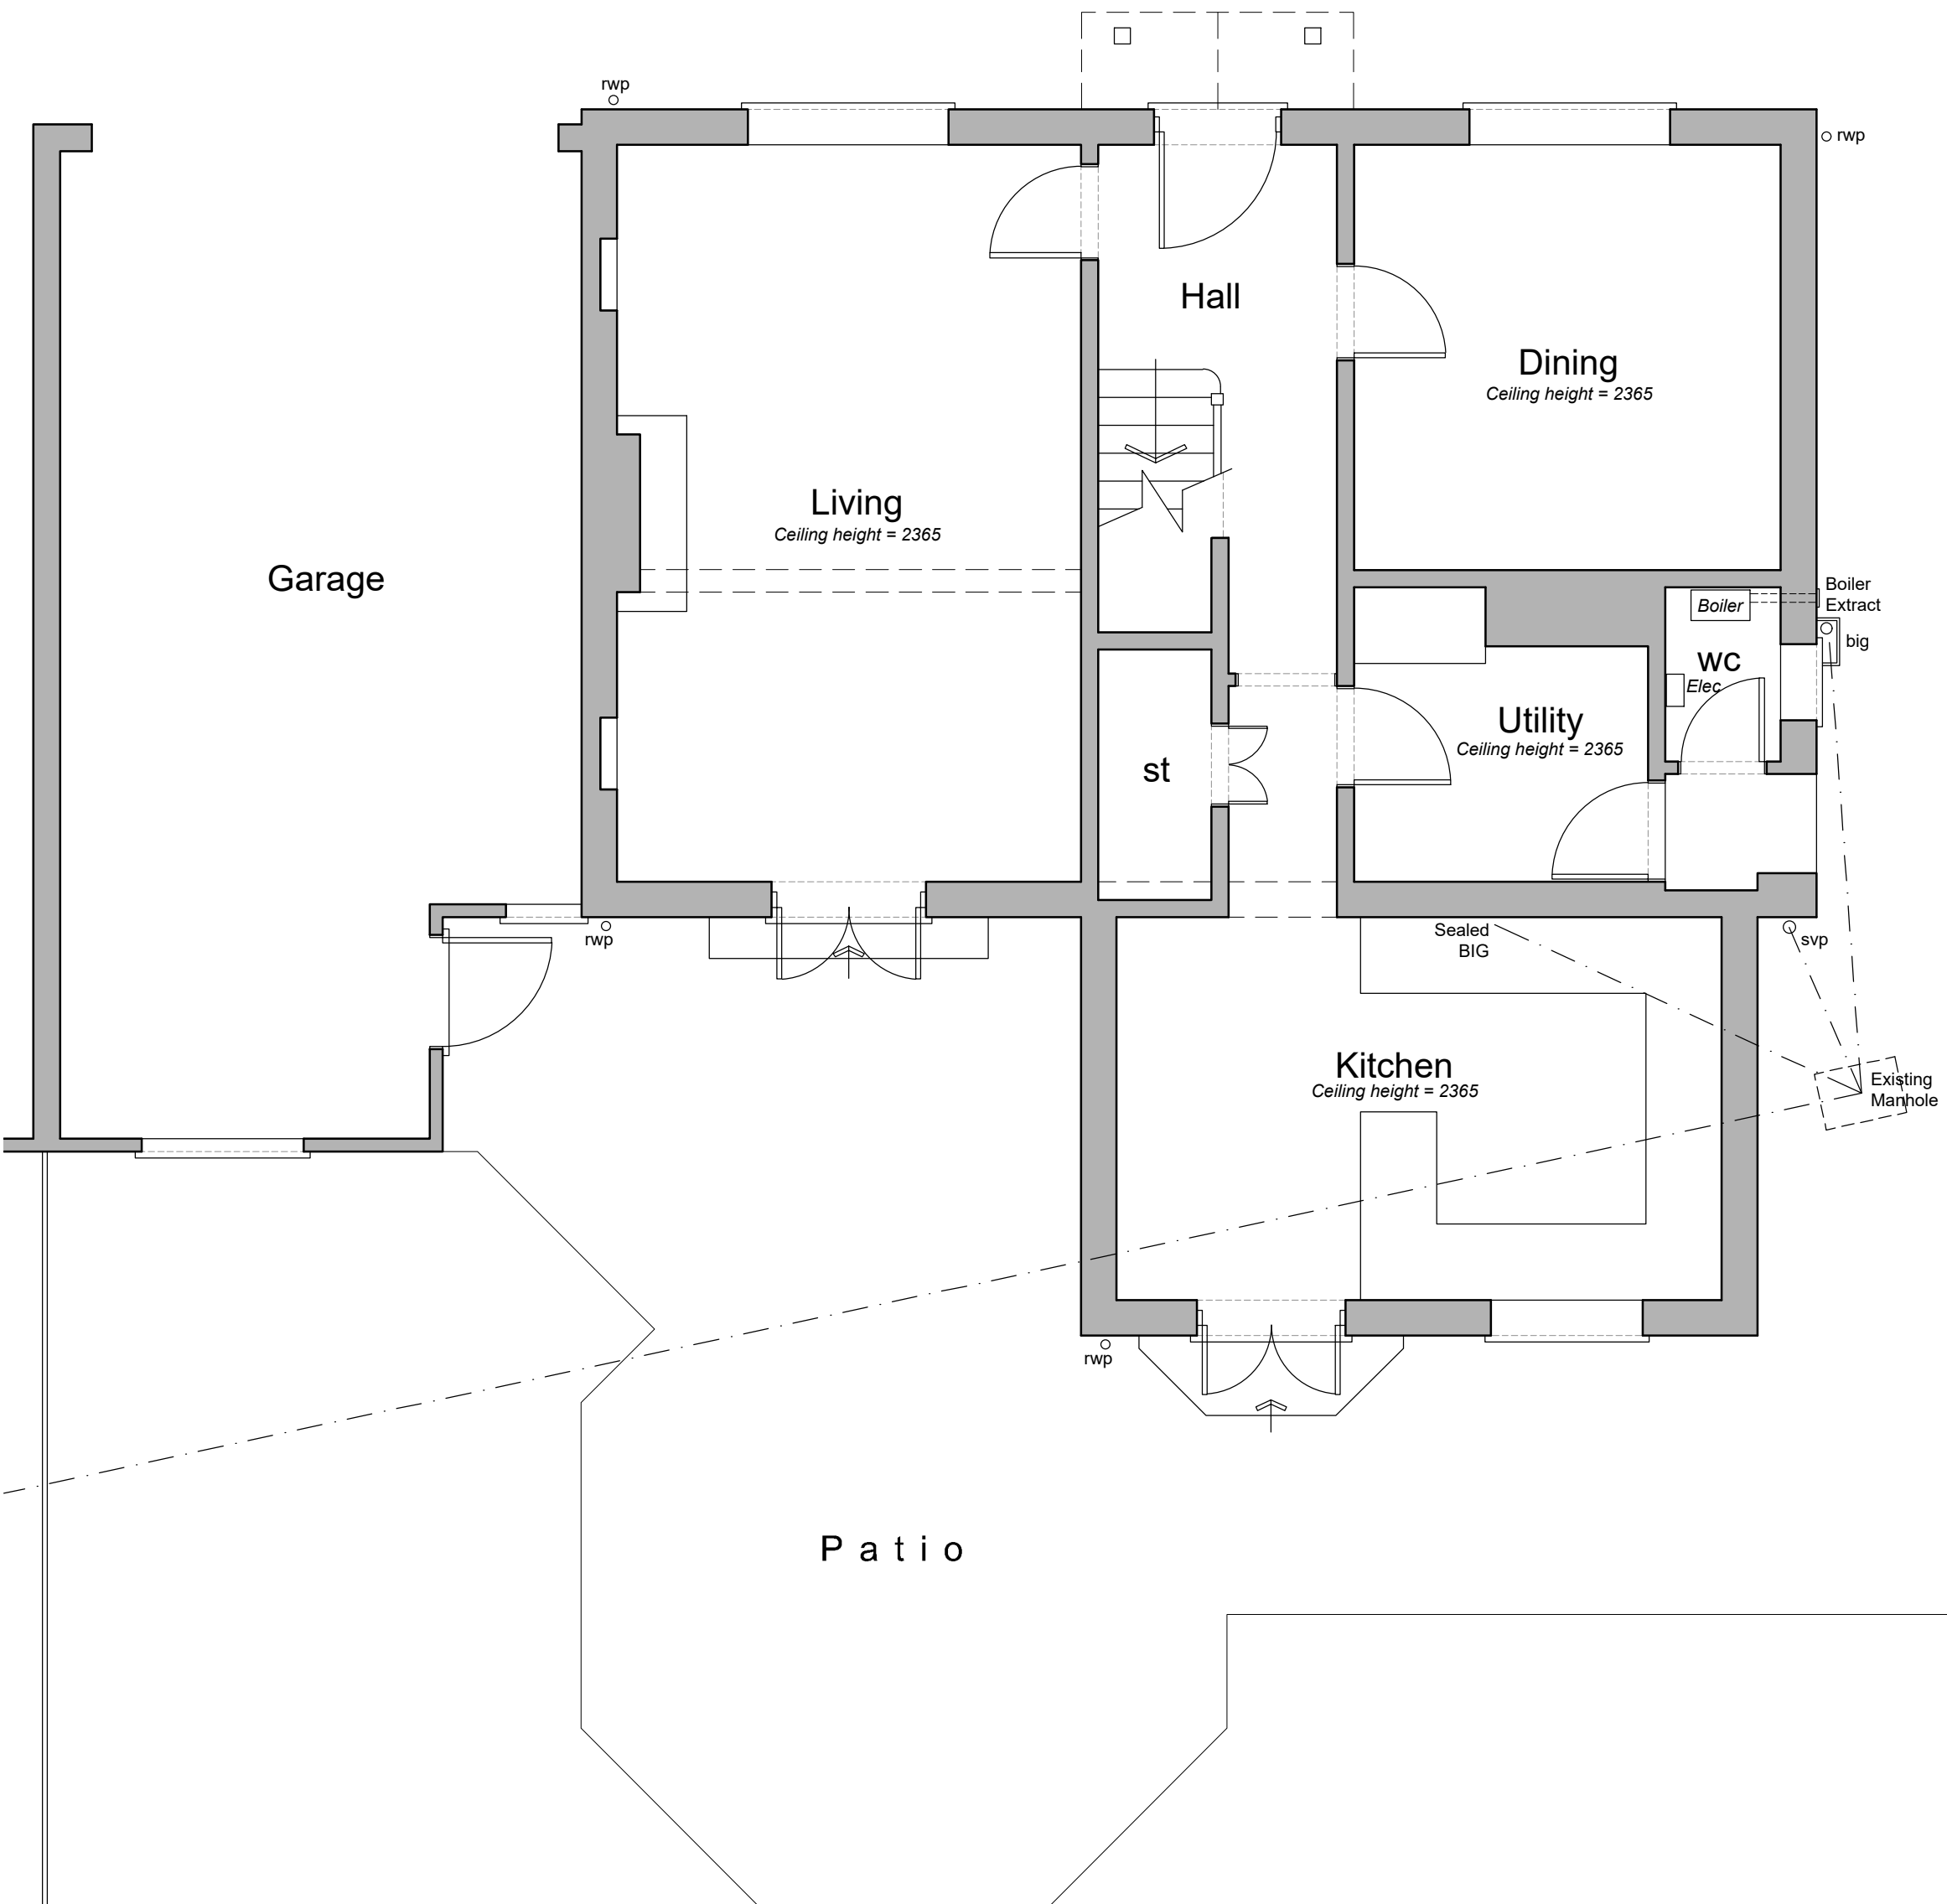


Ground Floor Plan 1:50 Scale


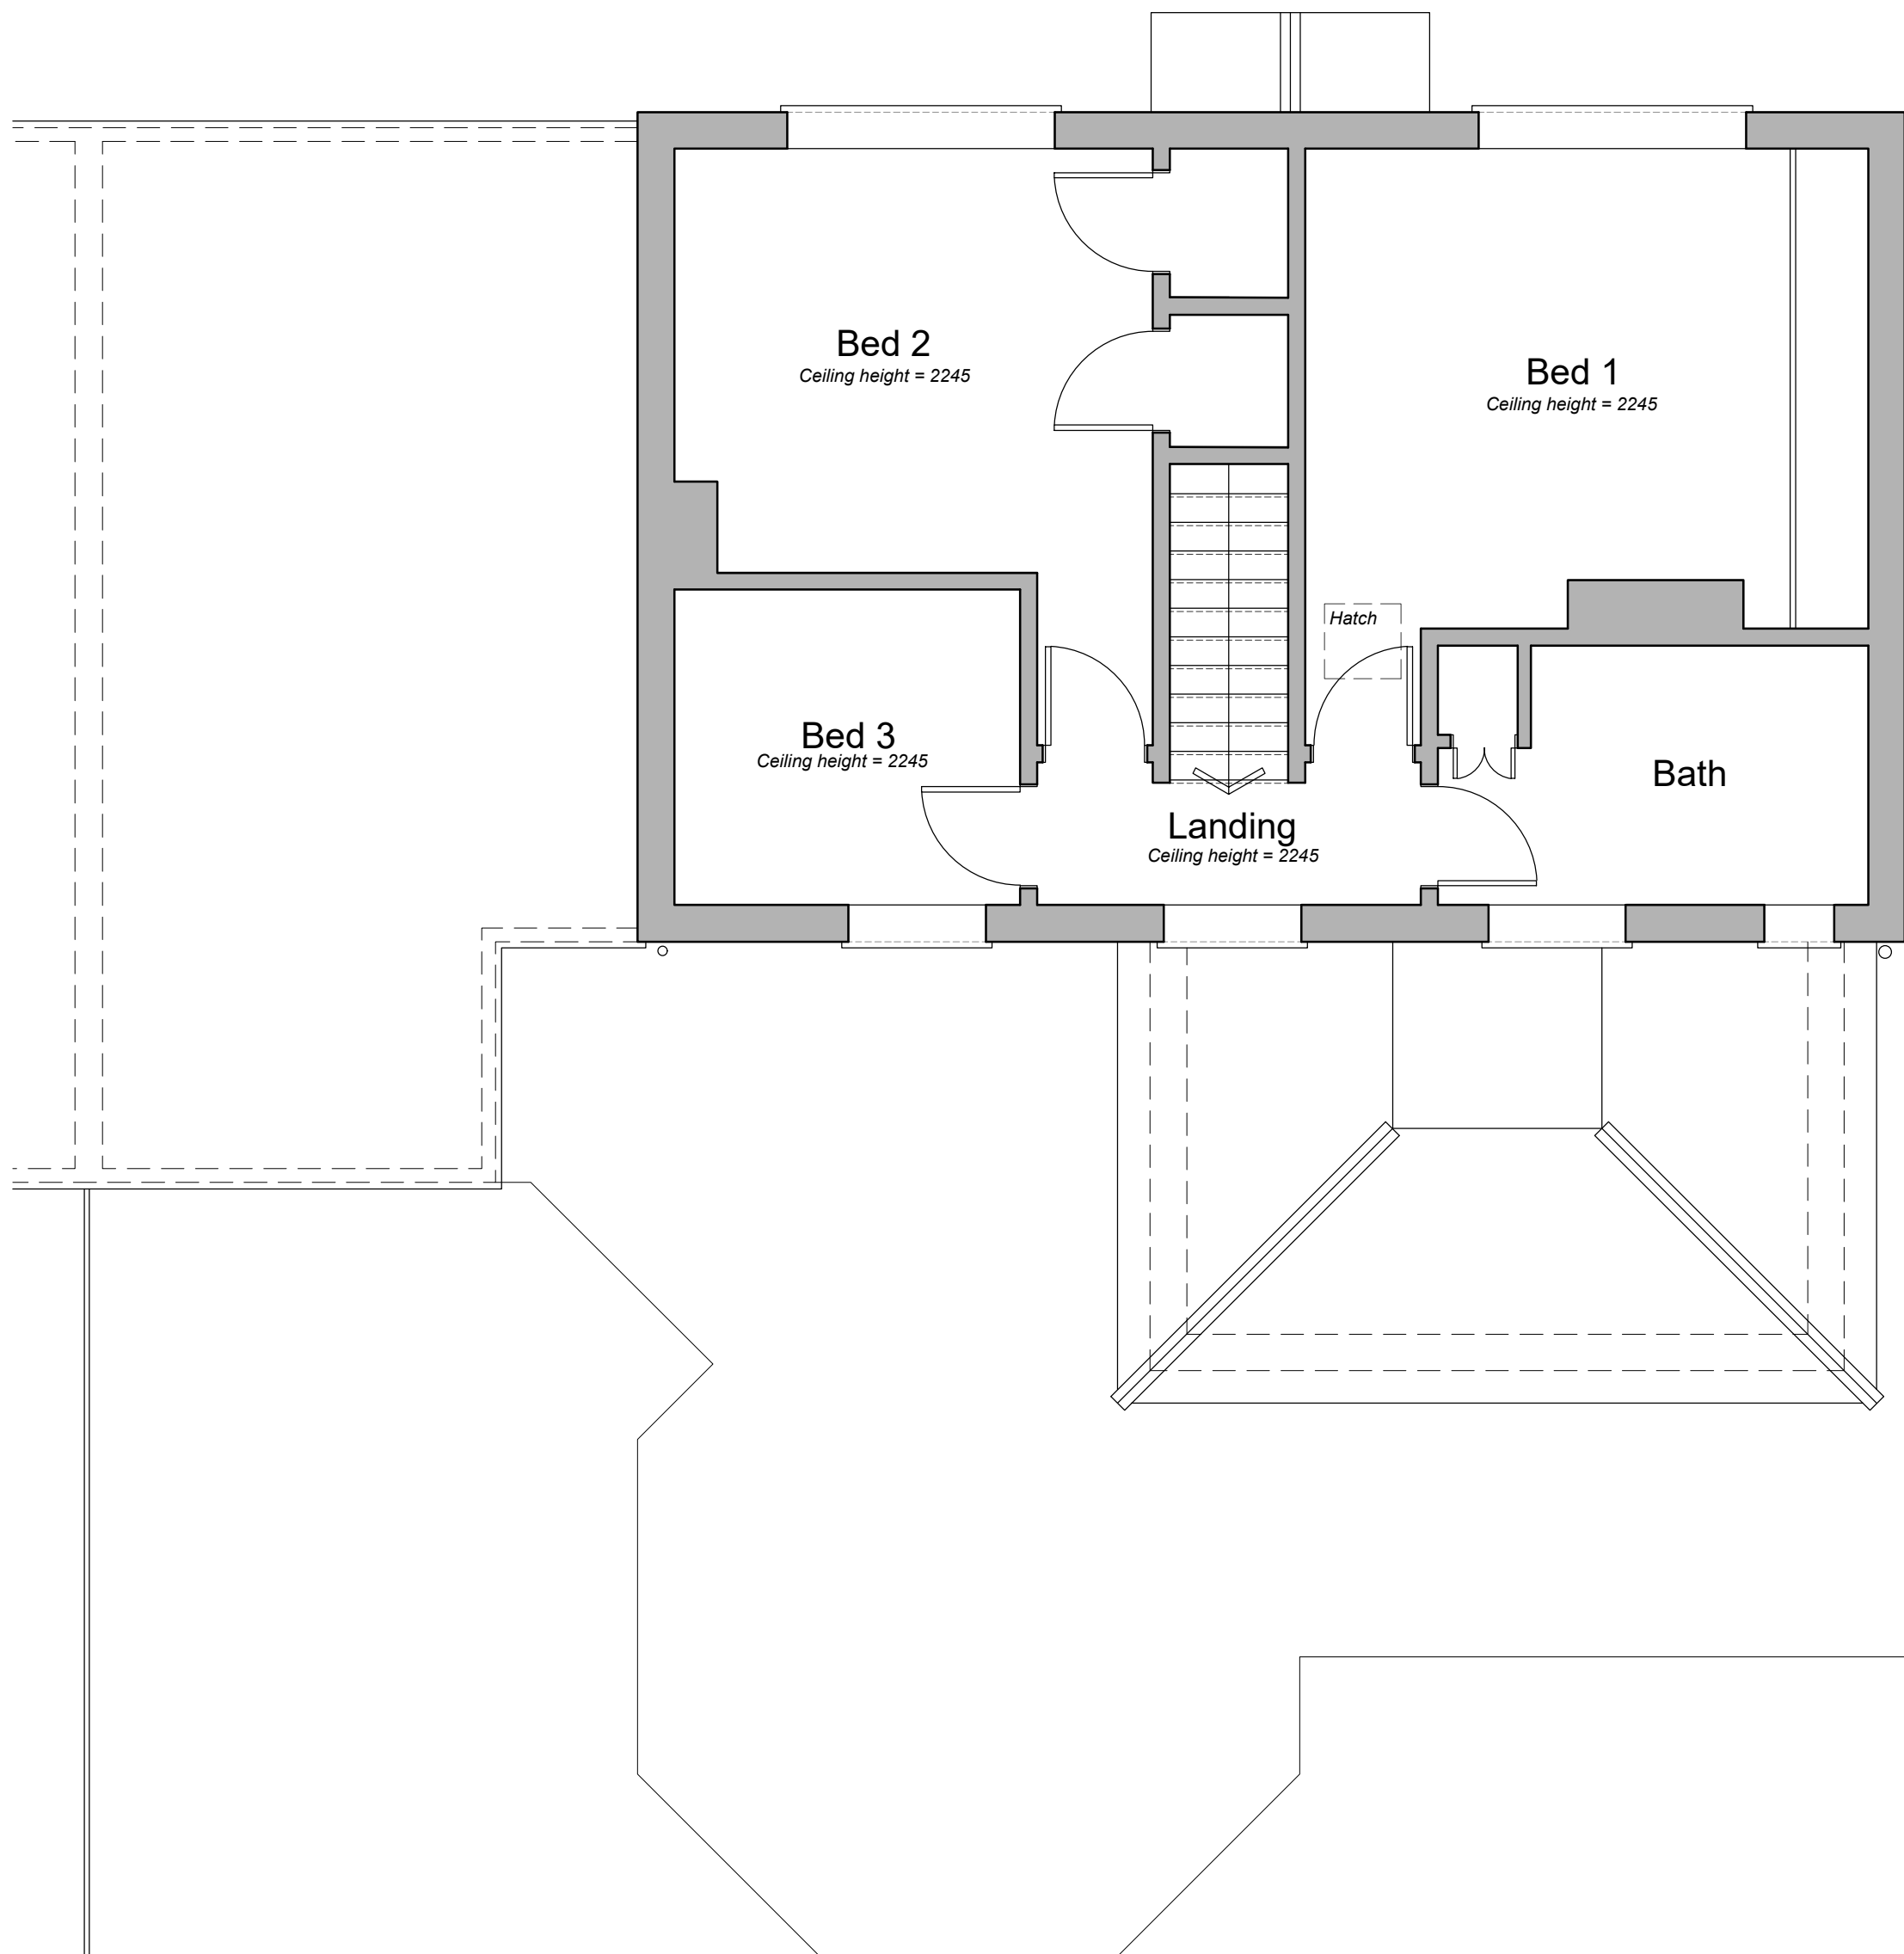


First Floor Plan 1:50 Scale

1:100 scale Bar
This Drawing has been produced for printing onto A1 size paper.
If printing on A3 please use the scale below for reference.

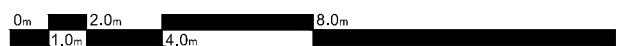

1:50 scale Bar
This Drawing has been produced for printing onto A1 size paper.
If printing on A3 please use the scale below for reference.

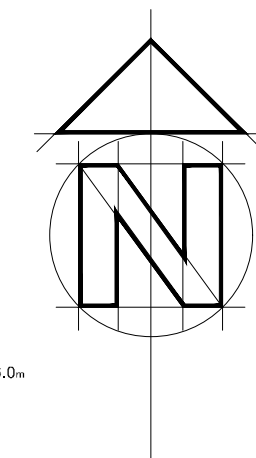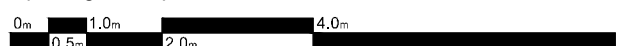

BA

CLIENT **Mr & Mrs A Smith**

JOB **29 Highdown Hill Road, Emmer Green,
Reading, Berkshire, RG4 8QR**
ORG **EXISTING PLANS & ELEVATIONS**

SCALE **As Shown** DRAWN **P Bonney** DATE **April 2021**

BA 0177 | 01