



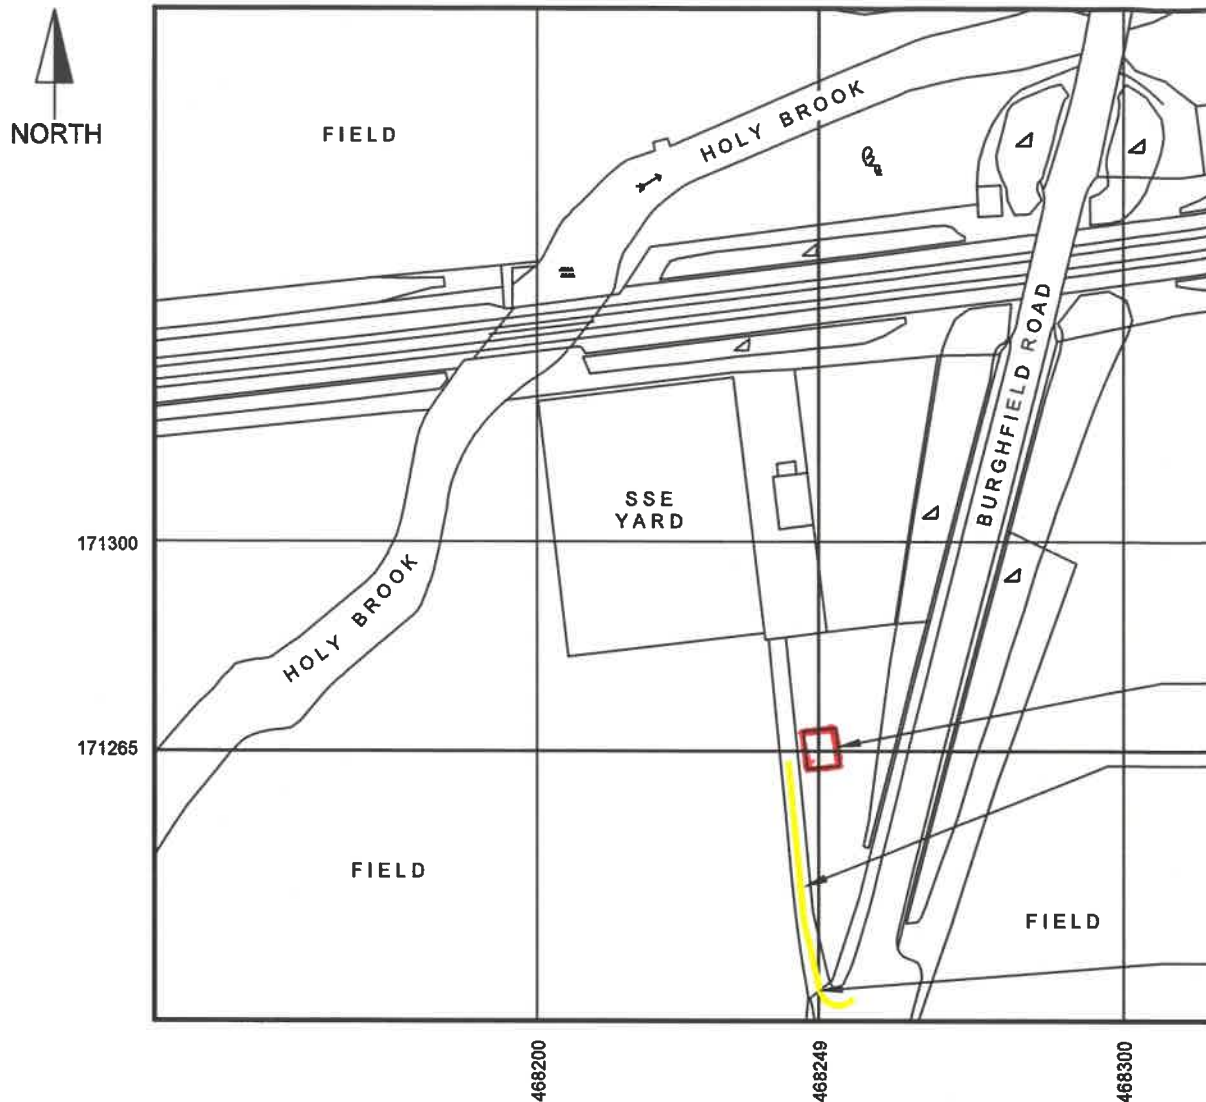


BLOCK PLAN



GOOGLE MAPS QR CODE

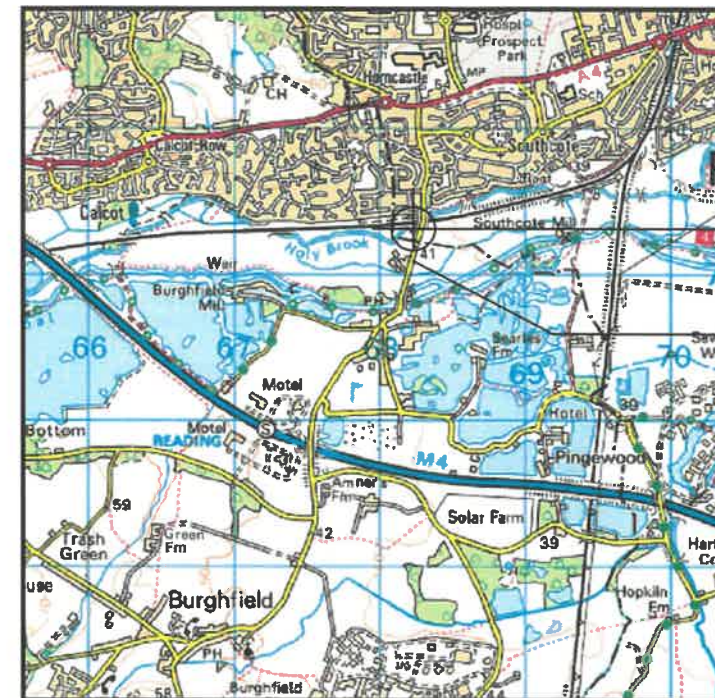

LOCATION PLAN

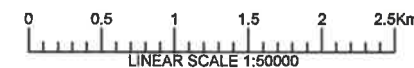

PHOTOGRAPH OF EXISTING SITE

ALL DIMENSIONS ARE IN mm UNLESS NOTED OTHERWISE				
N.G.R.	E 468249	N 171265		
NOMINATION REFERENCE: N/A				
CONCESSION/FIXIT REQUIRED?		☒	NO	
REASON FOR CONCESSION/FIXIT: N/A ICNIRP assessment in accordance with TD54000 v6.0 - Step 1.0 guidelines (Single Operator)				
ICNIRP DETAILS IN ACCORDANCE WITH TD54000 v6.0 - Step 1.0 GUIDELINES				
SITE DESIGN CATEGORY	• GROUND LEVEL PUBLIC ACCESS • TOWER WORKER ONLY ACCESS			
ICNIRP CONTROL MEASURE (IF REQUIRED): NO CONTROL MEASURE REQUIRED				
DEPENDENCIES FOR DETAILED DESIGN/BUILD				
ASBESTOS SURVEY	☒	NO		
CHERRY PICKER SURVEY	☒	NO		
COMMS SERVICE ALTERATION	☒	NO		
GDC/STRUCTURAL CALCULATIONS	YES	☒		
GEOTECH AND/OR TRIAL DIG	YES	☒		
ICNIRP CONTROL MEASURES	☒	NO		
INTRUSIVE SURVEY	☒	NO		
MEWP/SCAFFOLD REQUIREMENTS	☒	NO		
REC SERVICE ALTERATION	☒	NO		
STAT SEARCHES	YES	☒		
GPRS REQUIREMENT	YES	☒		
TENSILE PROOF TESTS	☒	NO		
TOWER CLIMB	☒	NO		
THIRD PARTY TRANSMISSION	☒	NO		
COLOUR CHART				
BLACK	TEXT, EXISTING BUILDINGS, TOWERS, STRUCTURES, TREES, ETC.			
BLUE	PROPOSED INSTALLATION			
YELLOW	ACCESS ROUTE			
E	NGR AMENDED	RP	RN	26.02.2020
D	EE S1 ANTENNA BEARING UPDATE	MF	RN	04.02.2020
C	GENERAL UPDATES	KW	PR	16.01.2020
B	UPDATED TO TD30001 REV 3.0	MF	PR	17.10.2019
A	FIRST ISSUE	MF	PR	07.06.2019
REV	DESCRIPTION OF REVISION	BY	CH	DATE
DESIGN CONSULTANT		WVG PROJECT NUMBER		
IMPLEMENTAL LTD		B-R267-5-T&A		
EE	MBNL	H3G		
51320	WBE001	RG4428		
SITE NAME AND ADDRESS				
SOUTHCOTE BURGHFIELD ROAD SOUTHCOTE RG30 3NB				
DRAWING TITLE: LOCATION AND BLOCK PLANS				
PURPOSE OF ISSUE: APPROVAL & PLANNING				
DRAWING NUMBER: 100				
SCALE: AS SHOWN @ A3	DRAWN: MF	DATE: 07.06.2019	REV:	
CHECKED: PR	DATE: 07.06.2019	APPROVED: MP	DATE: 07.06.2019	E