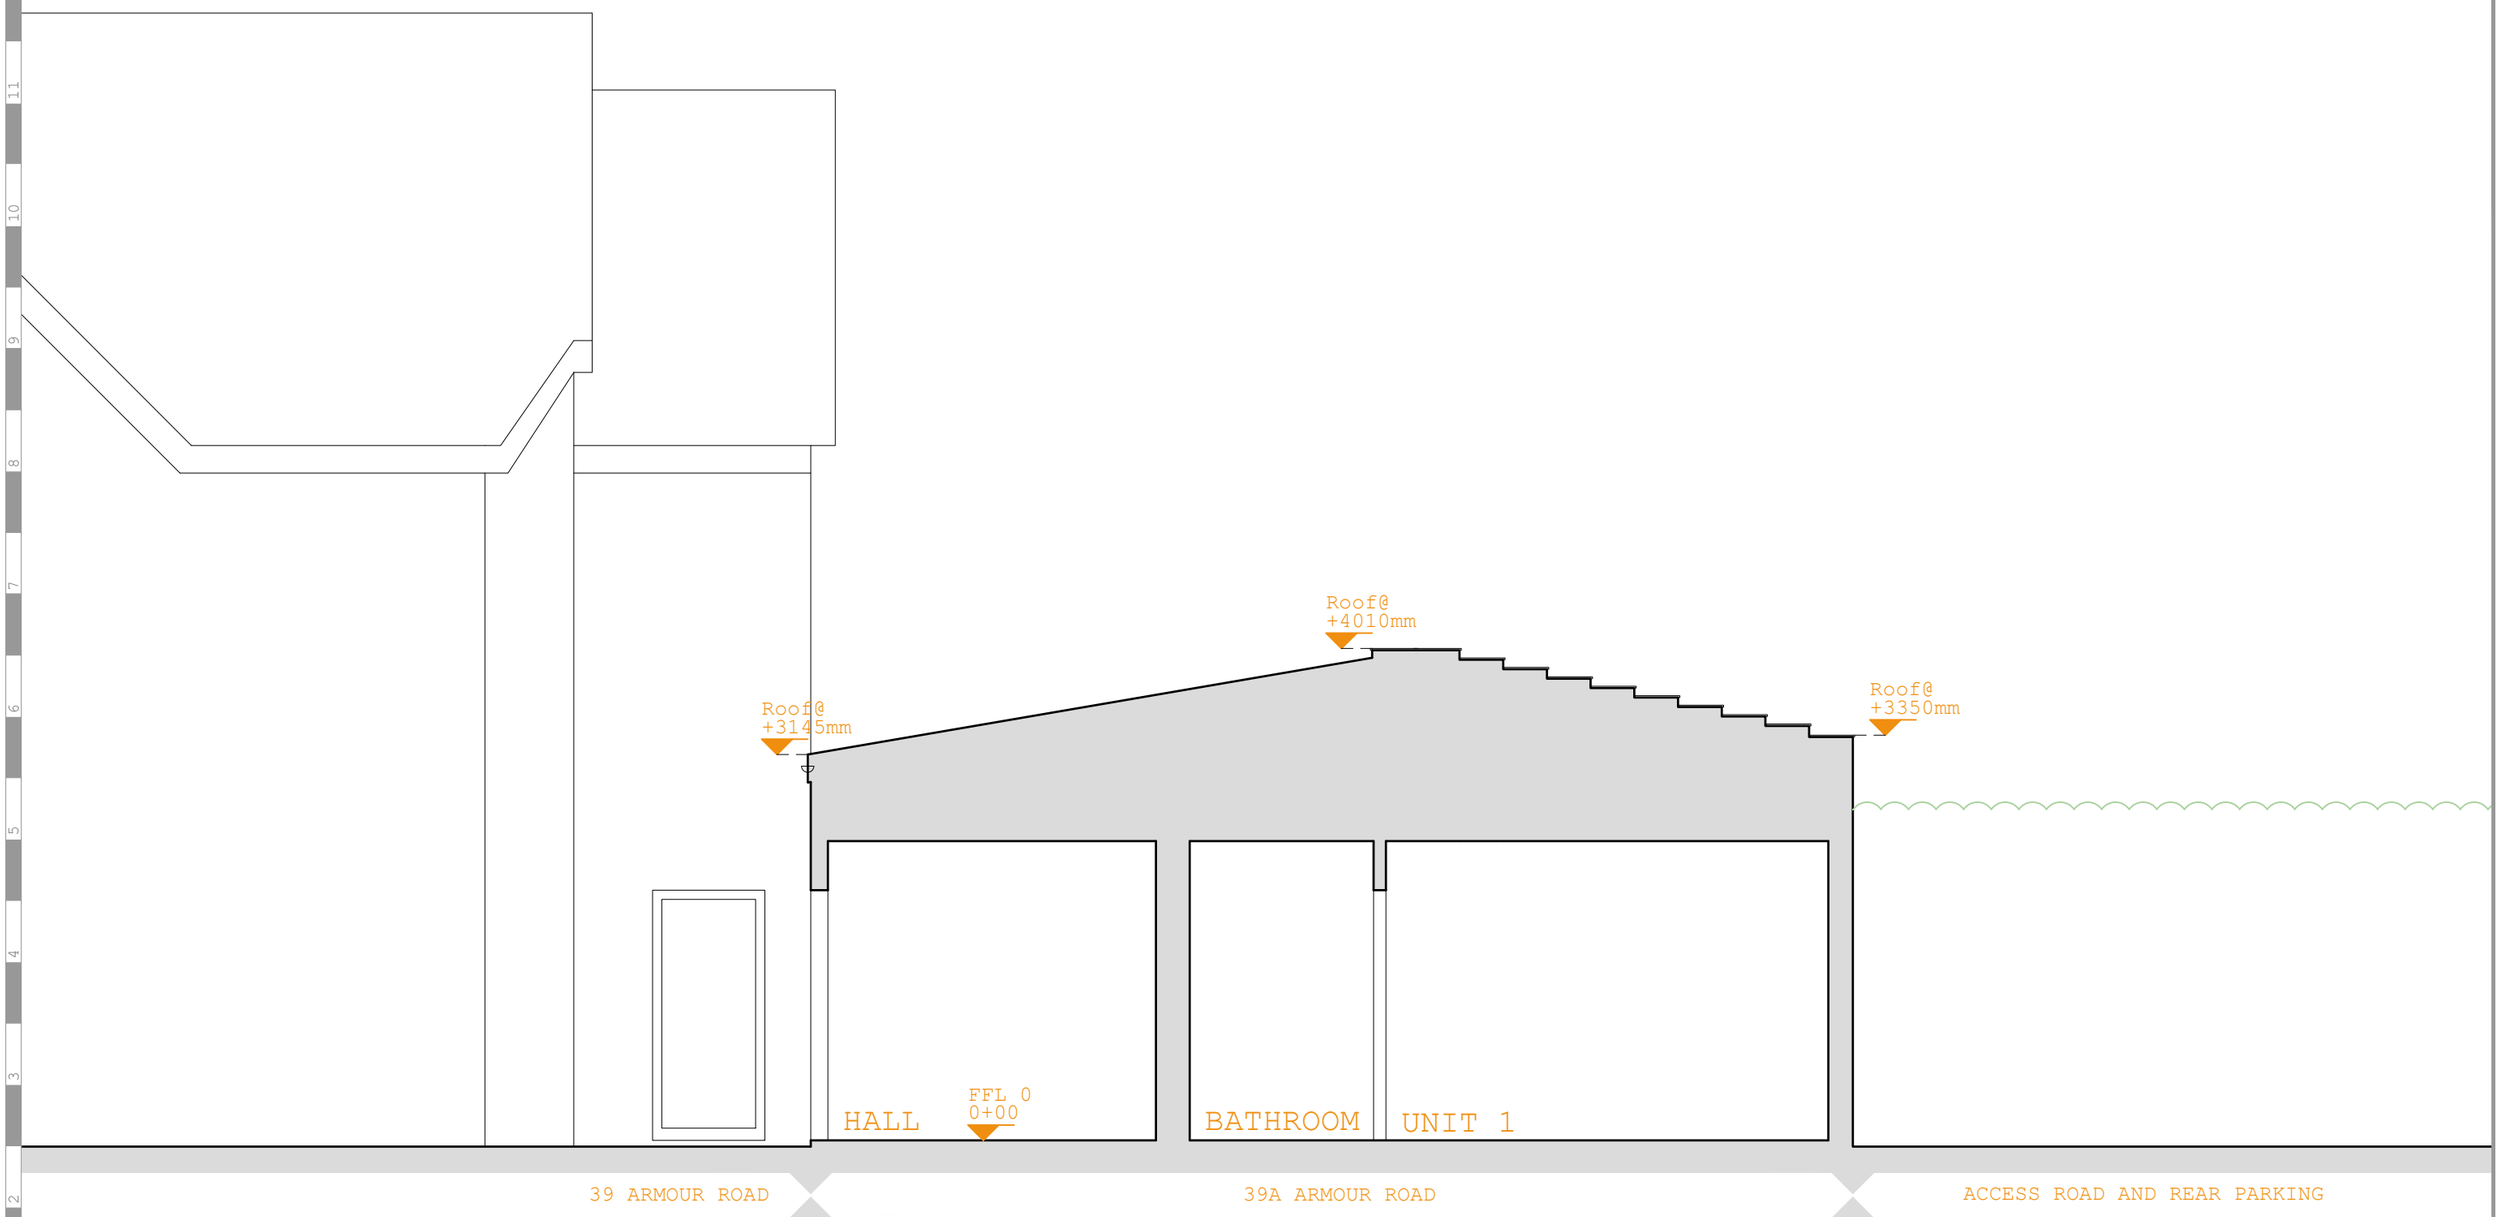


project
39a Armour Road
Reading, RG31 6HA

client
Paul Humphreys

drawing title
Section A-A
As Proposed

project | drawing number | revision
202- 05-15 -

date | status
May '21 | Planning

scale | size | author | checked
1:50 | A3 | ip | EM

© 2015 colony architects

colony architects

www.colonyarchitects.com

colony architects ltd has undertaken this survey and prepared this drawing to a level of accuracy commensurate with the scale indicated on the drawing. any dimensions extracted should be treated accordingly.

Unless indicated do not use this drawing to produce any fabrication drawings, cutting lists or schedules of works, including setting out dimensions.

colony architects ltd is a collaborative of architects and designers with an agenda to find out more visit our beautiful website

www.colonyarchitects.com

contact: design@colonyarchitects.com

stu 07990 515372
ed 07779 255328

intermezzo
woking road
guildford surrey
gu1 1qt

1:50 scale @A3
0 metres
1
2
3
4
5
6
7
8
9
10
11
12