

This drawing must not be reproduced without permission
This drawing must be read in conjunction with all relevant consultant / specialist drawings / information.
All dimensions on this drawing are in millimetres (unless otherwise stated)
Do not scale from this drawing
© Copyright: All rights reserved



190099FUL

Rev	Date	Amendment	
			✓


PLANNING		
Project	Dwg No	Rev
READING	PL-03	-
Dwg Title		
EXISTING LAYOUT NMA UNION READING		
Date	07.12.20	Scale 1:200 @ A3
CM	✓	DW

Project
BROAD STREET MALL
BROAD STREET
READING
RG1 7QE


Moorgarth Group Limited
mooorgarth

London Office
11 Golden Square
London
W1F 9JB
+44 (0)207 812 0600
info@moorgarth.com

Leeds Office
Central House
47 St. Paul's Street
Leeds, LS1 2TE
+44 (0)113 246 2710
info@moorgarth.com

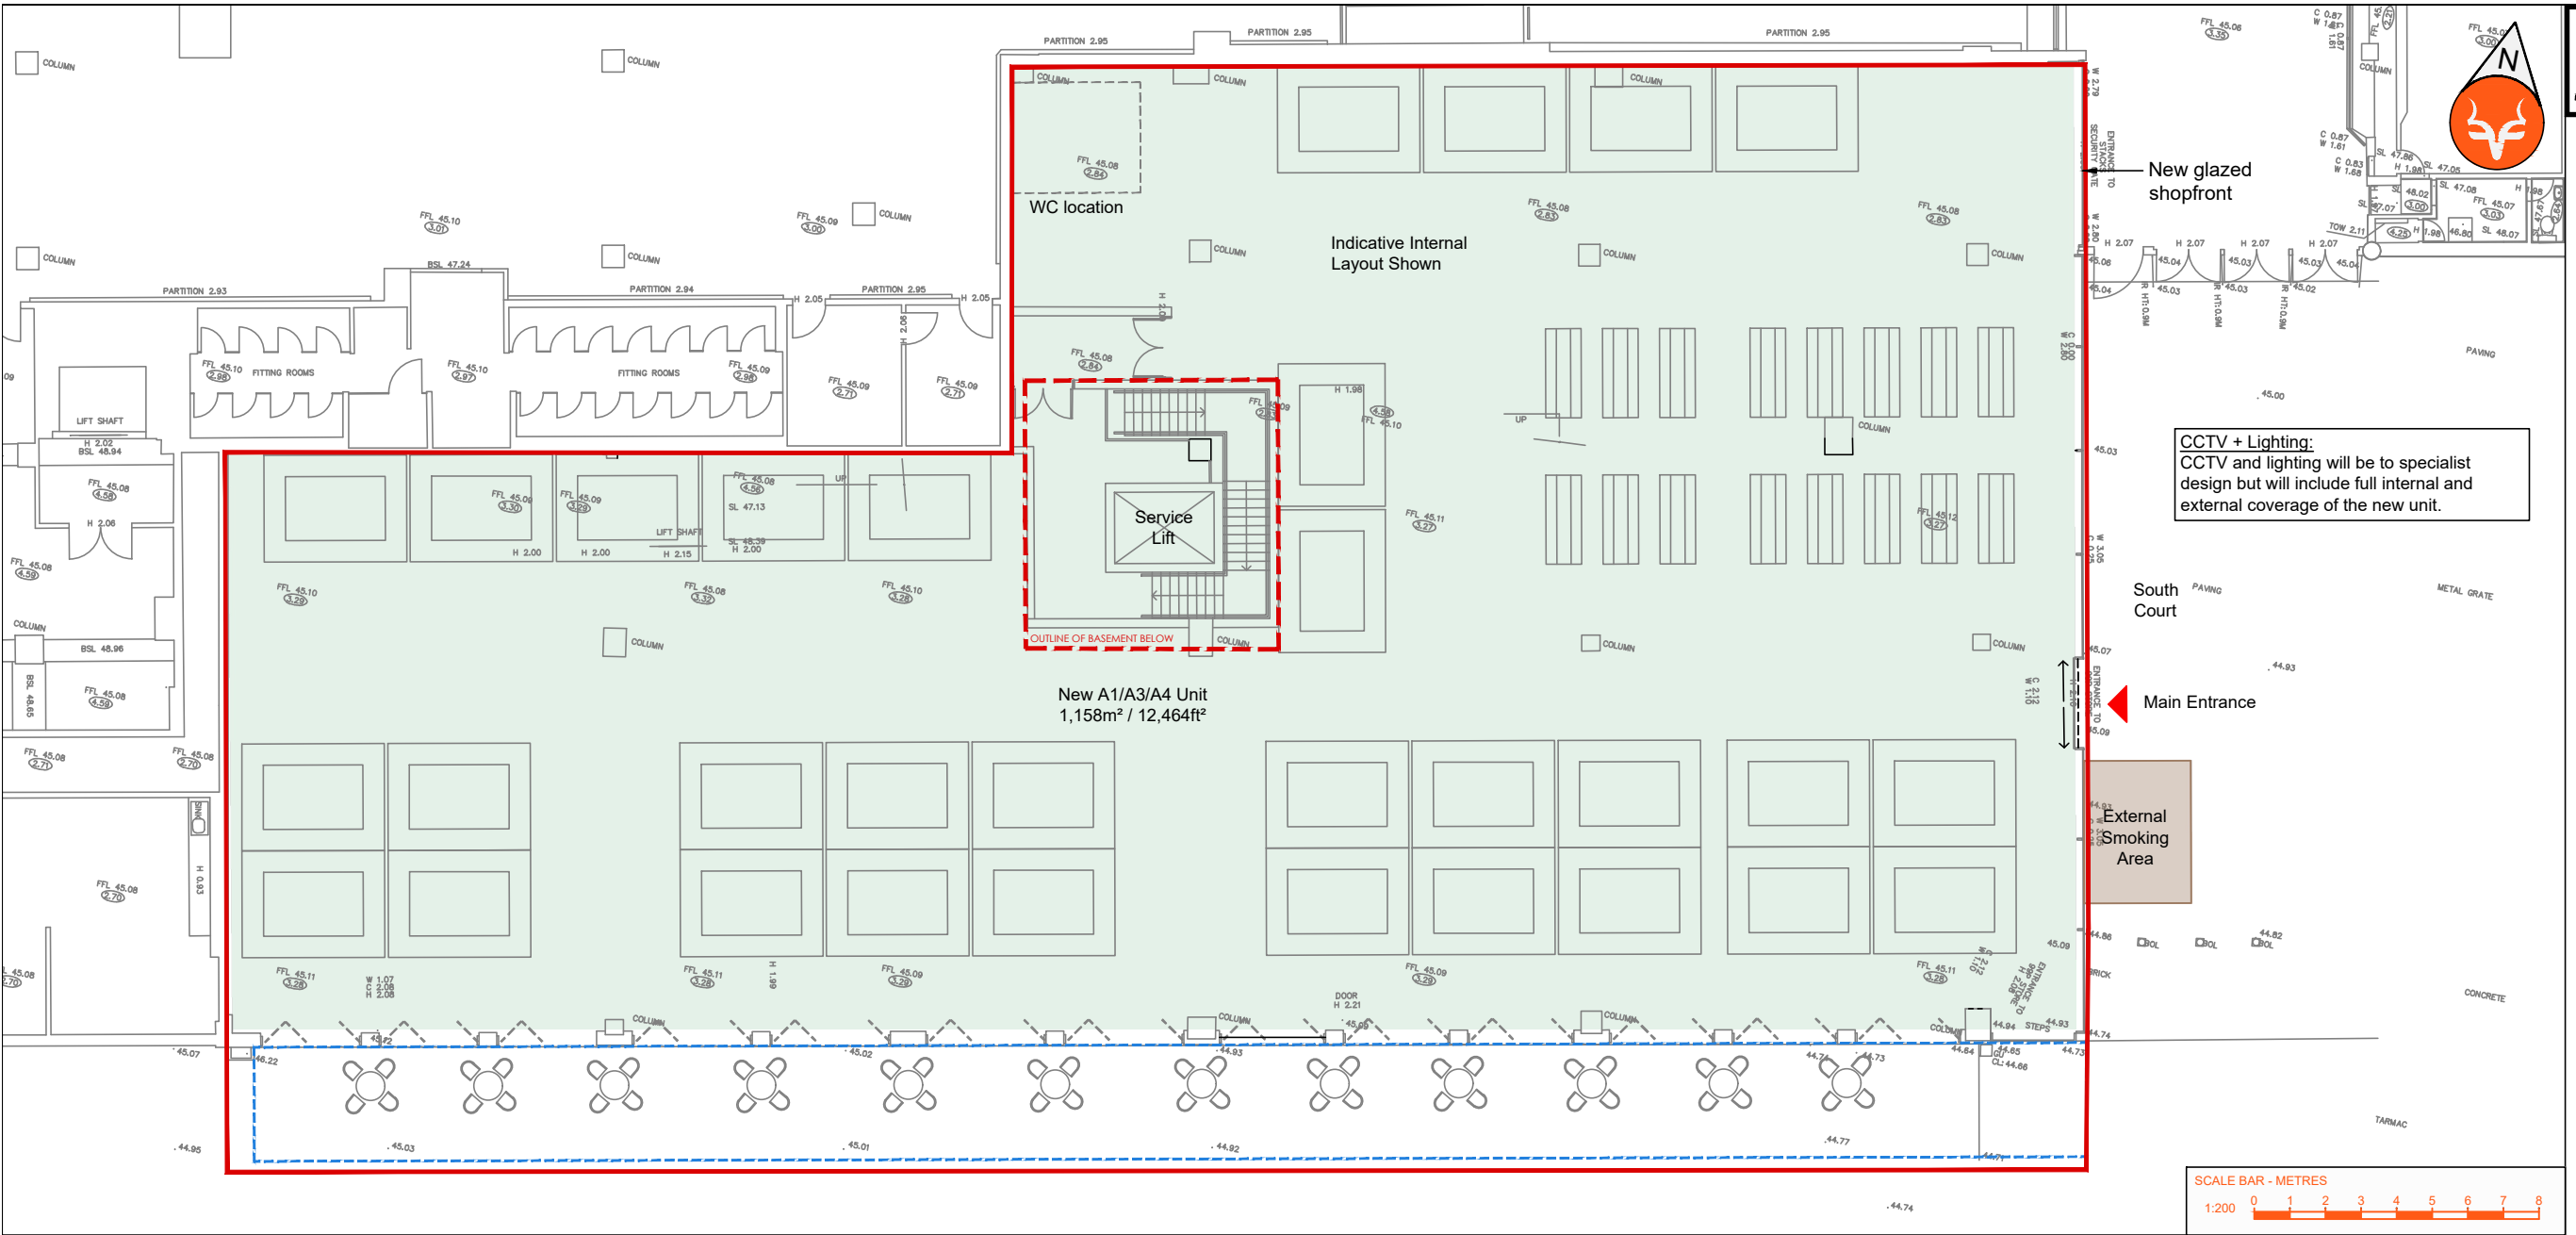

PROPOSED GROUND FLOOR - AS APPROVED UNDER APPLICATION: 190099FUL

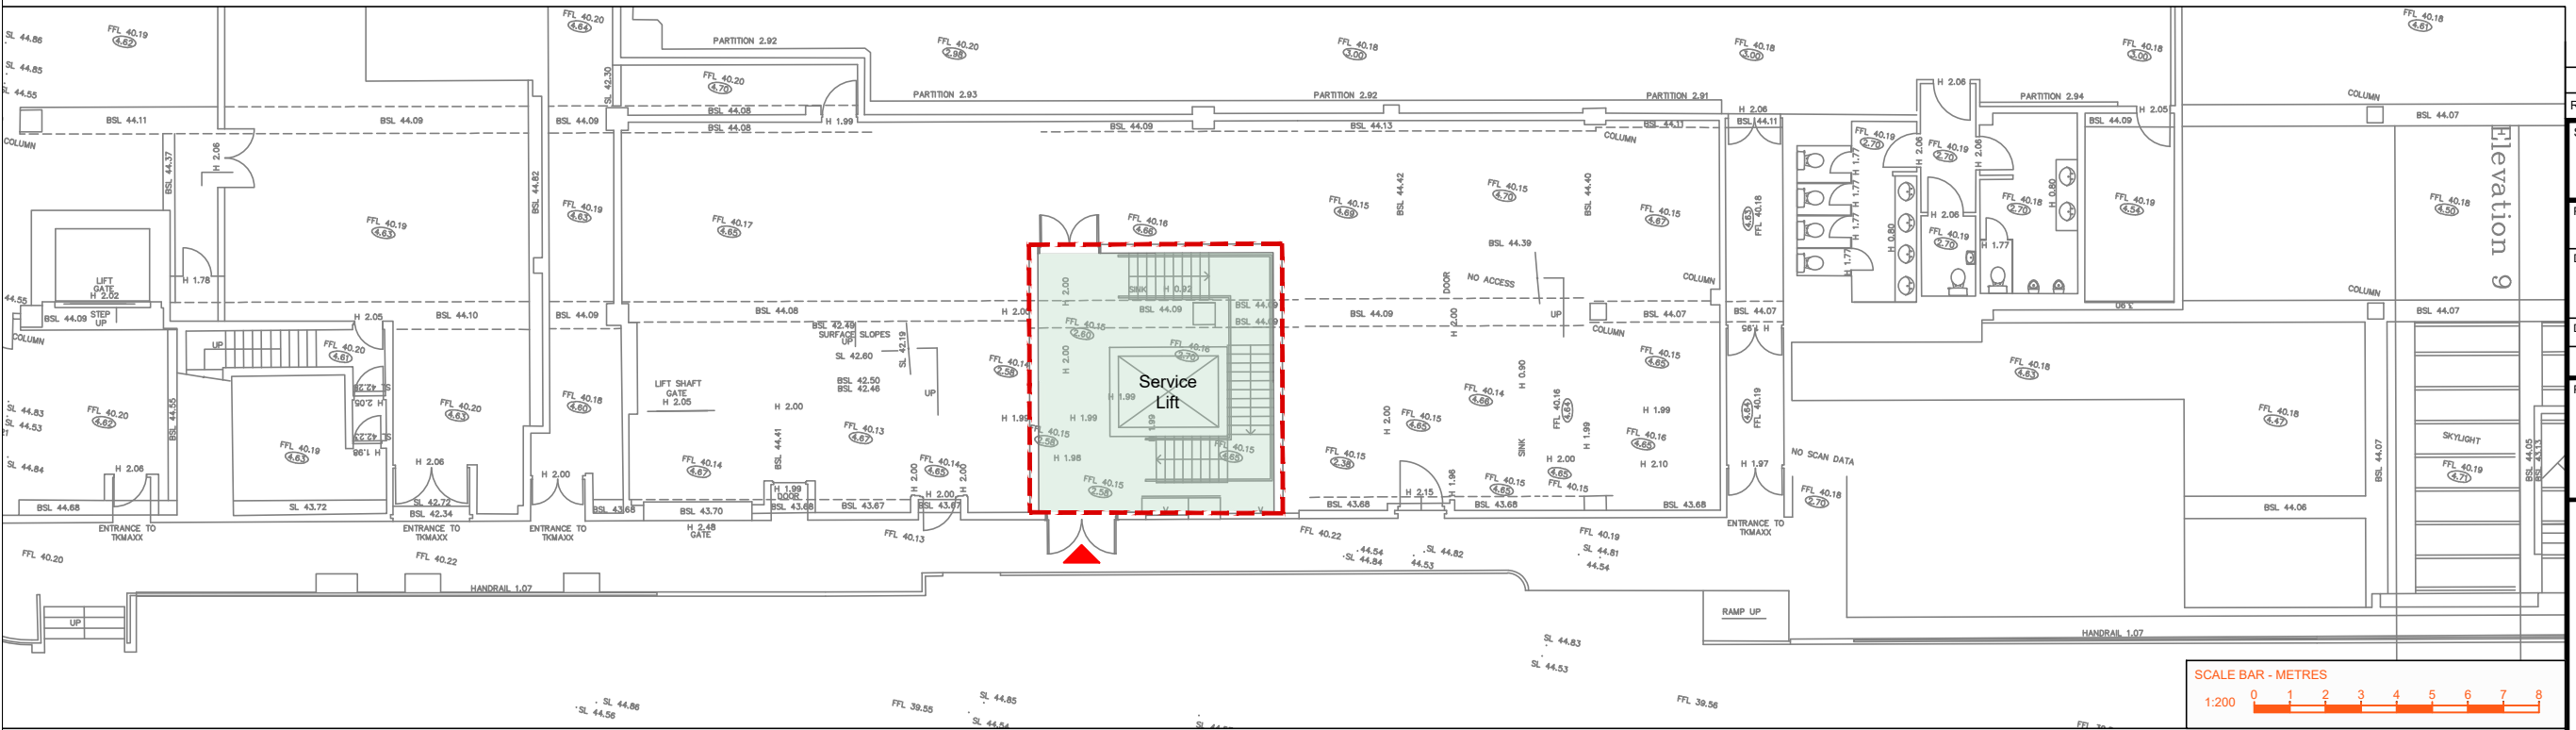

PROPOSED BASEMENT LEVEL - AS APPROVED UNDER APPLICATION: 190099FUL