



Corfe Mews

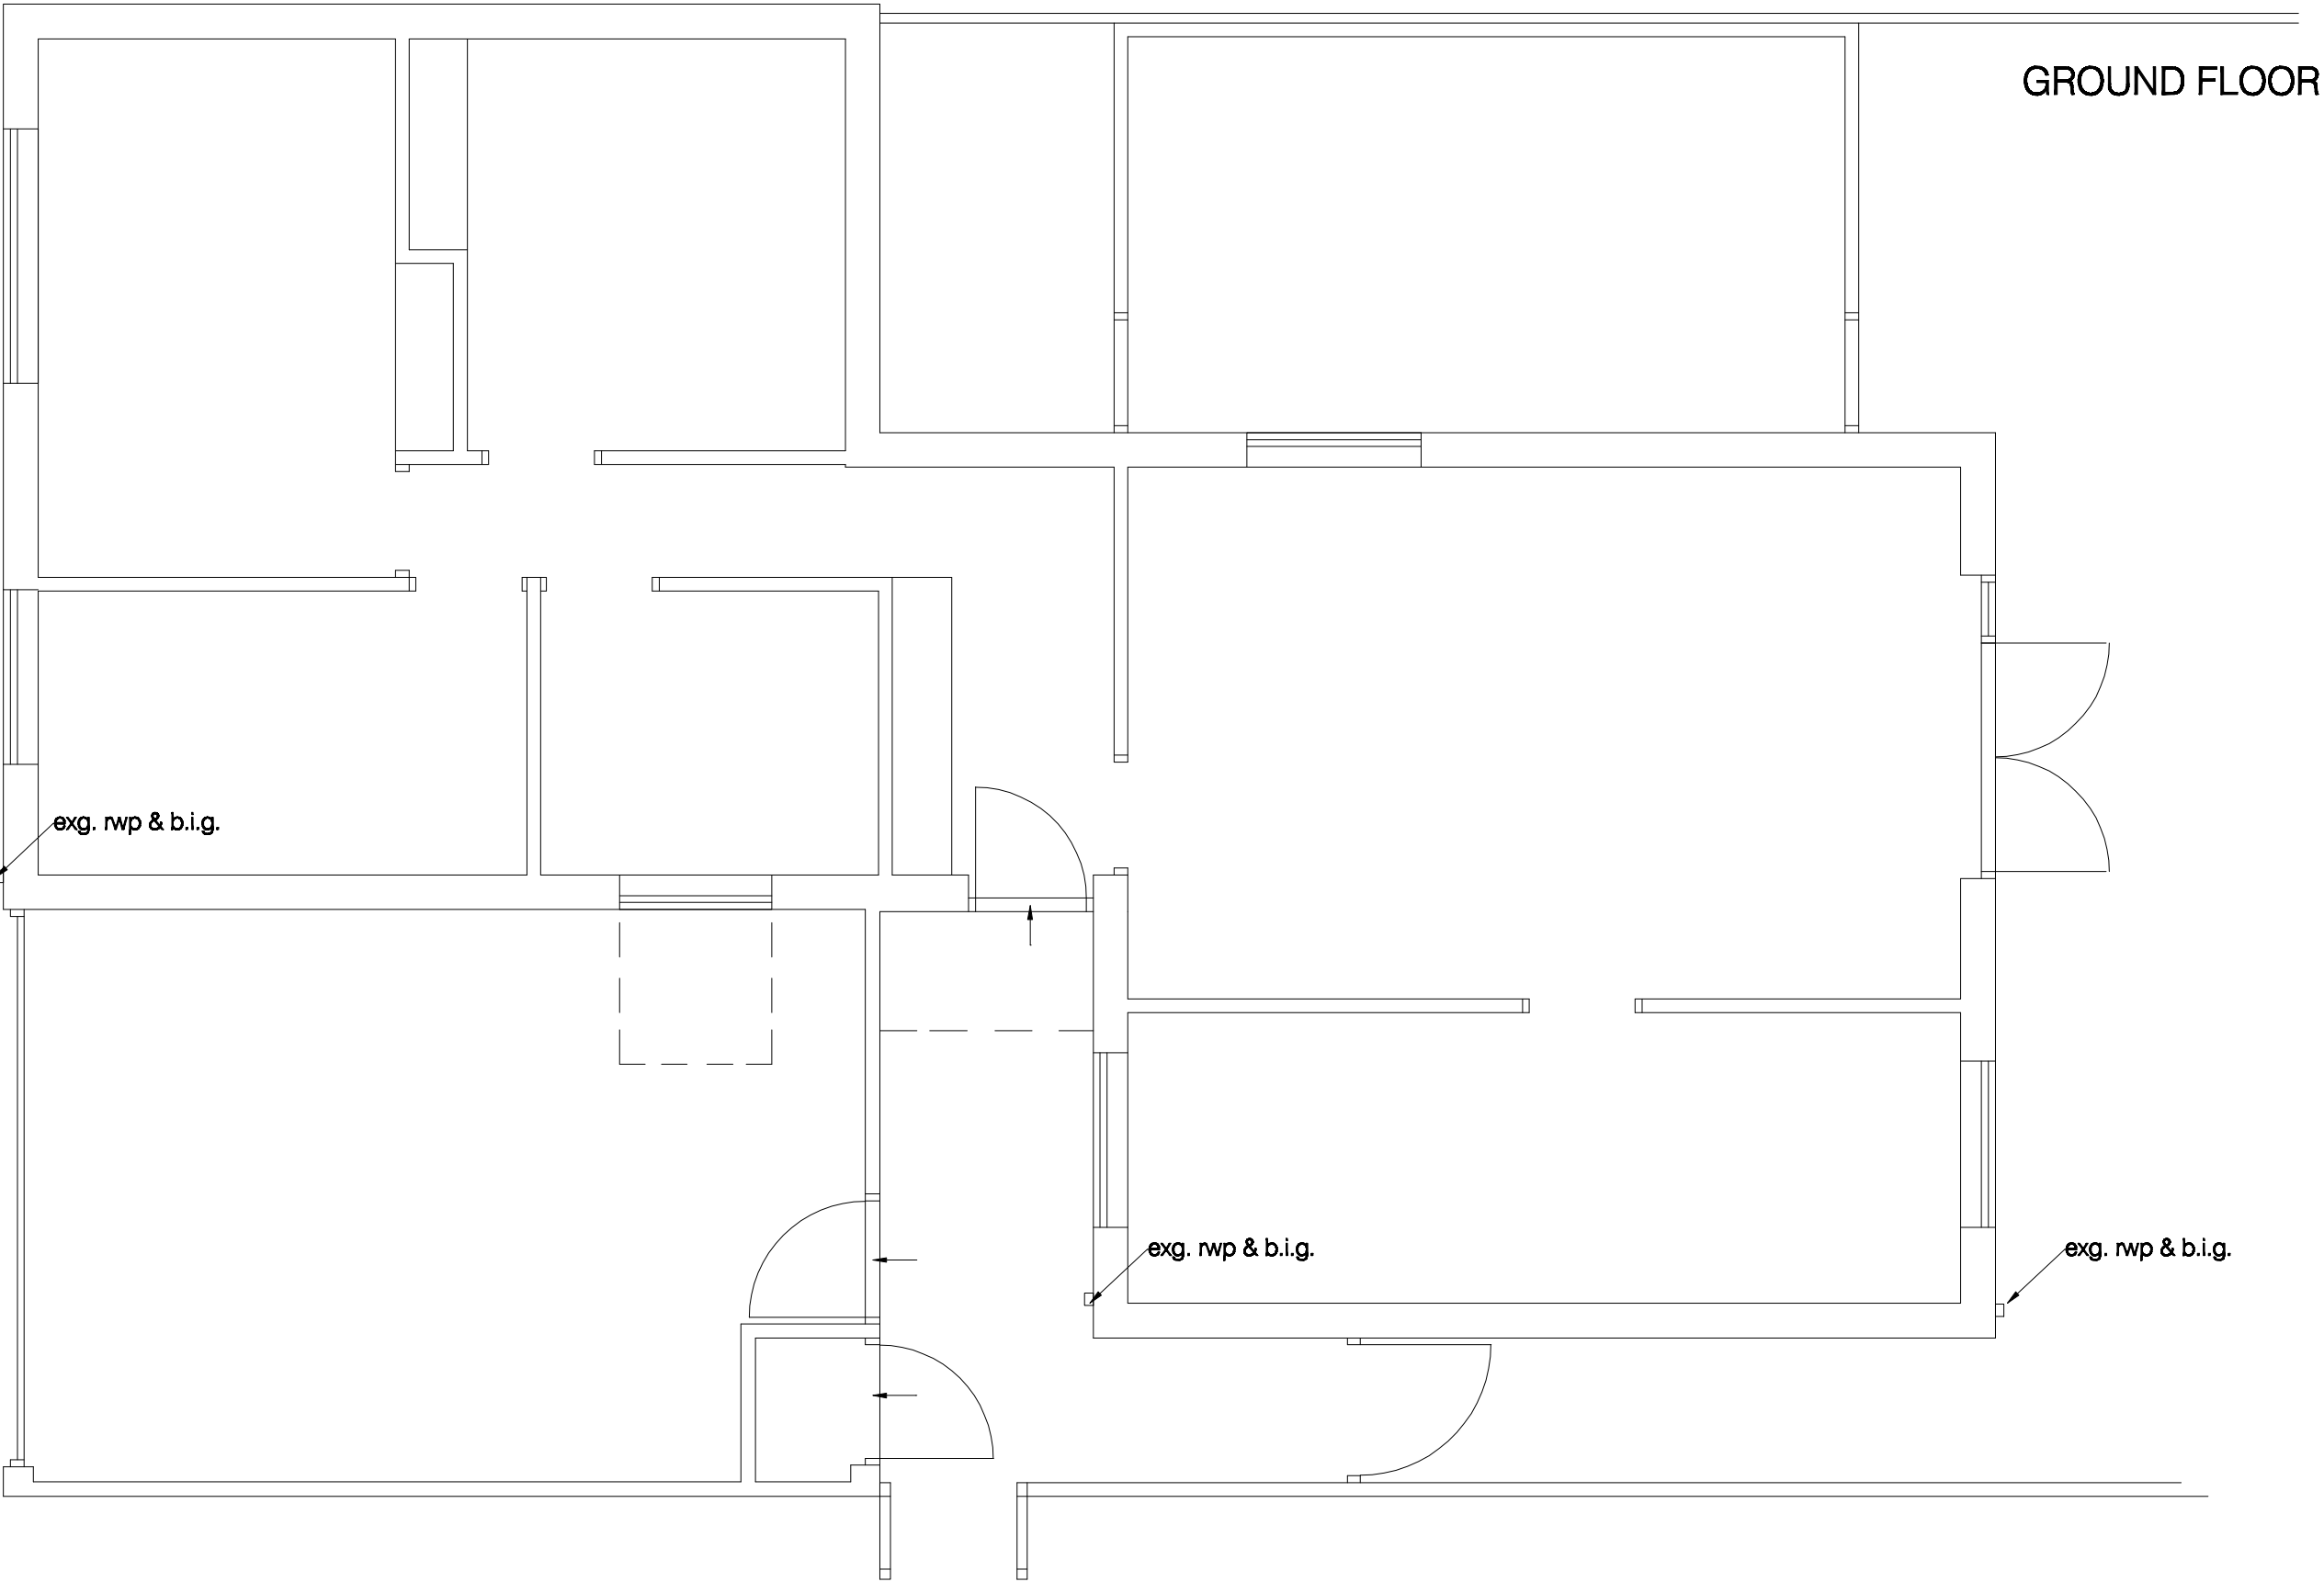


GROUND FLOOR


Lowfield Road

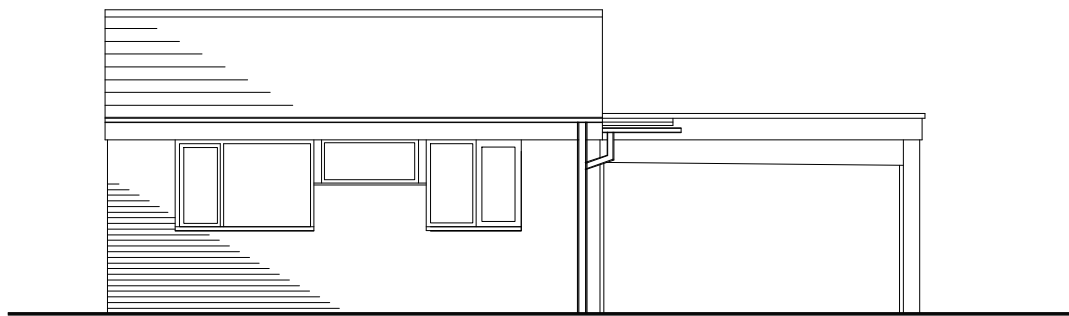

FRONT

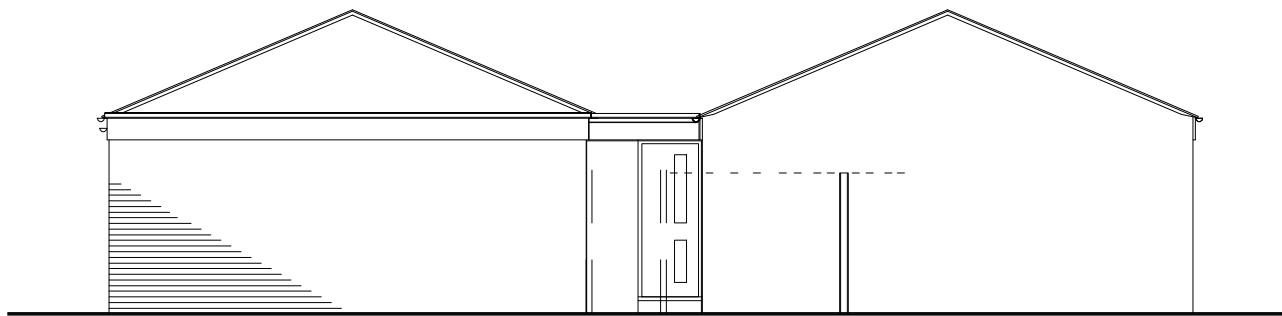


SIDE

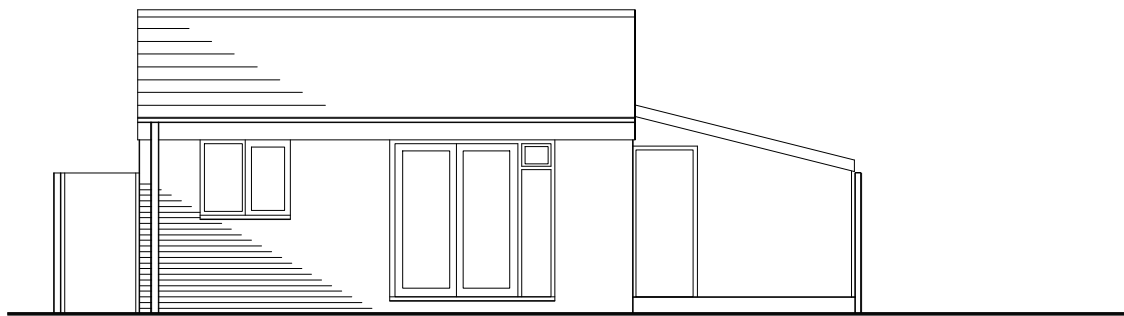

REAR

1:100 ELEVATIONS

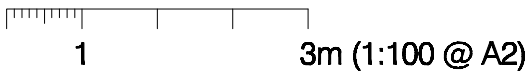

project

13 Corfe Mews
Caversham, Reading, Berkshire

for

Mr & Mrs Kahl

title

1:50 Plans as Existing

Drawing no:

1289 / 1 /

M D Howlett
architectural consultant

11 Prospect Street, Caversham, Reading
Berkshire RG4 8JB; Tel/Fax: (0118) 947 7117
Email: pmaarc@globalnet.co.uk

Date: July 2020

