



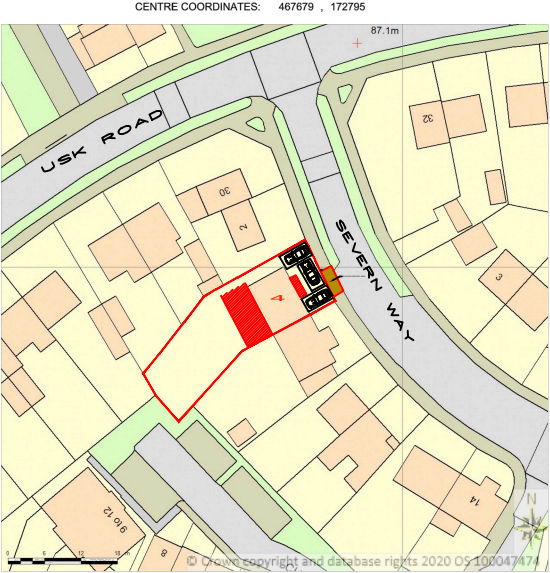


LOCATION PLAN
SCALE 1:1250@A3

Supplied by Streetwise Maps Ltd
www.streetwise.net
Licence No: 100047474

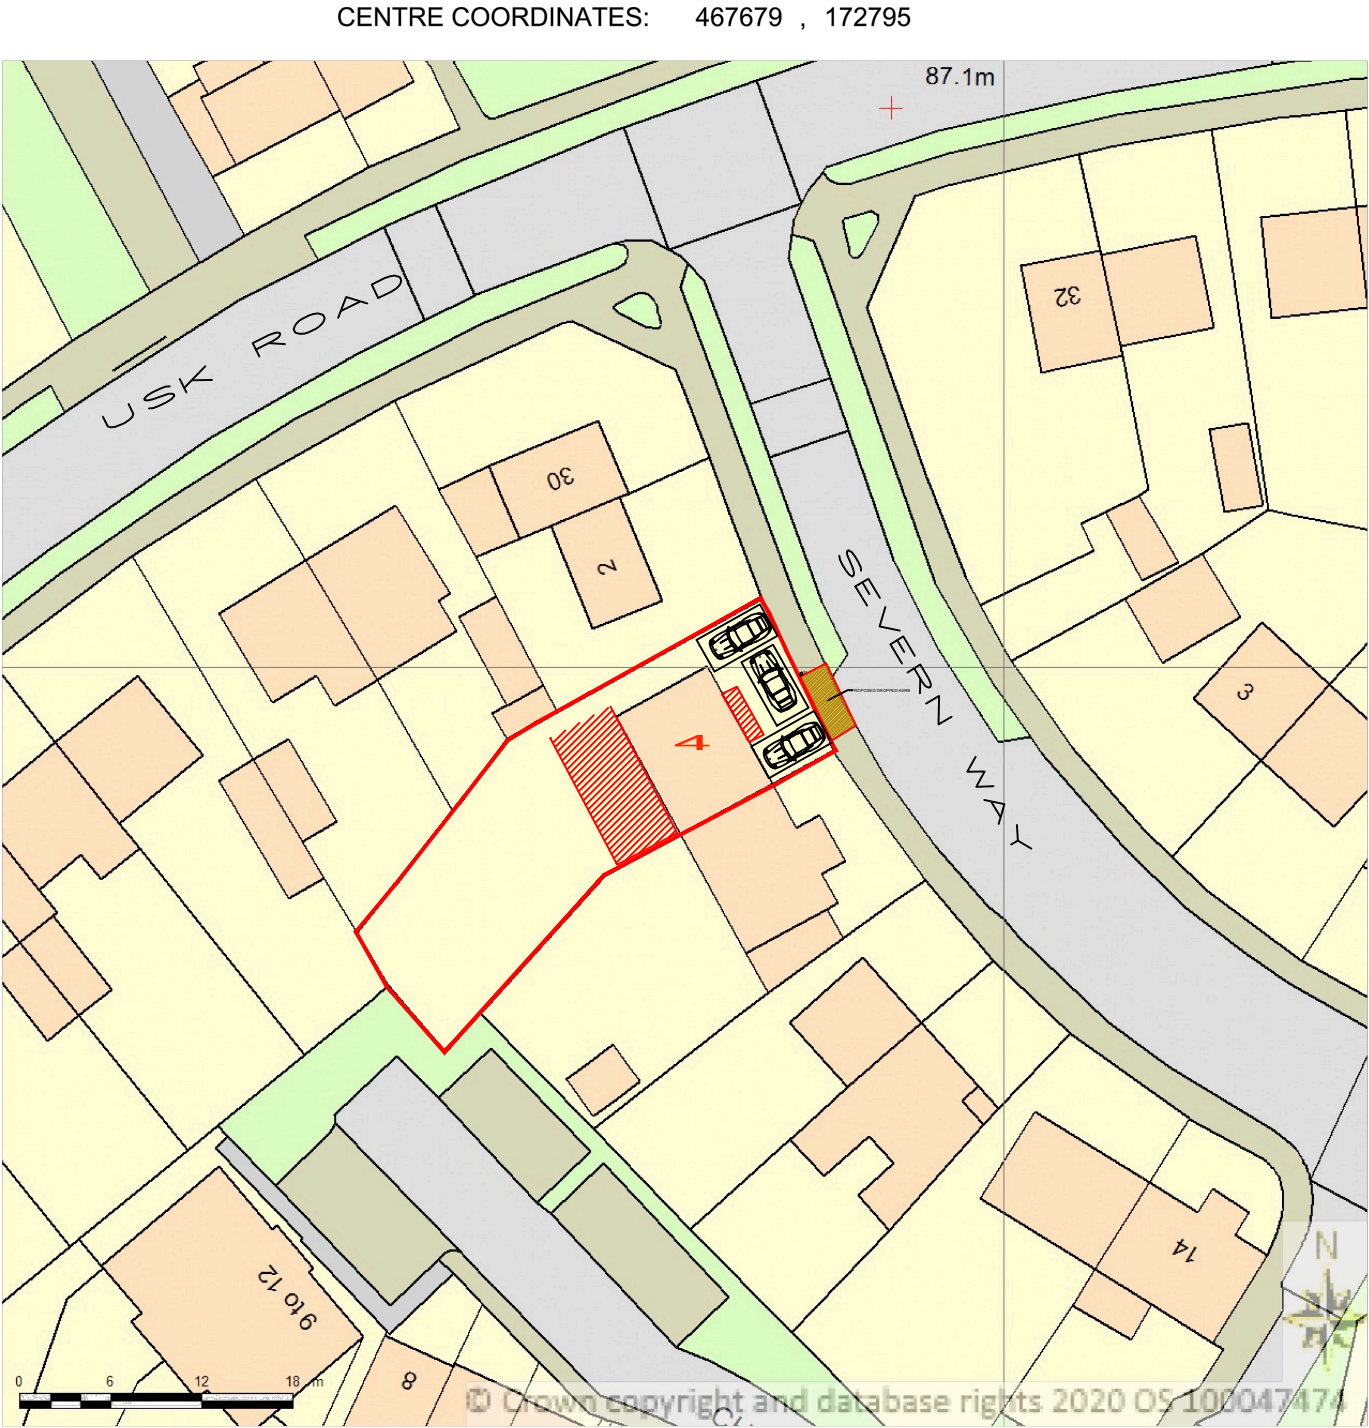

BLOCK PLAN
SCALE 1:500@A3

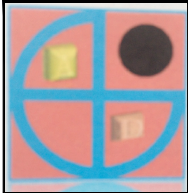

PROJECT:
PROPOSED SINGLE STOREY REAR EXTENSION

**4 Severn Way
Reading**

DRAWN BY:	P.S.
DATE:	21/05/2021
SCALE:	AS SHOWN@A3
FILENAME:	19096

DRAWING TITLE: LOCATION AND BLOCK PLAN	
DRAWING NUMBER:	SW-01

ArchDezine Limited
archdeziner7@gmail.com