

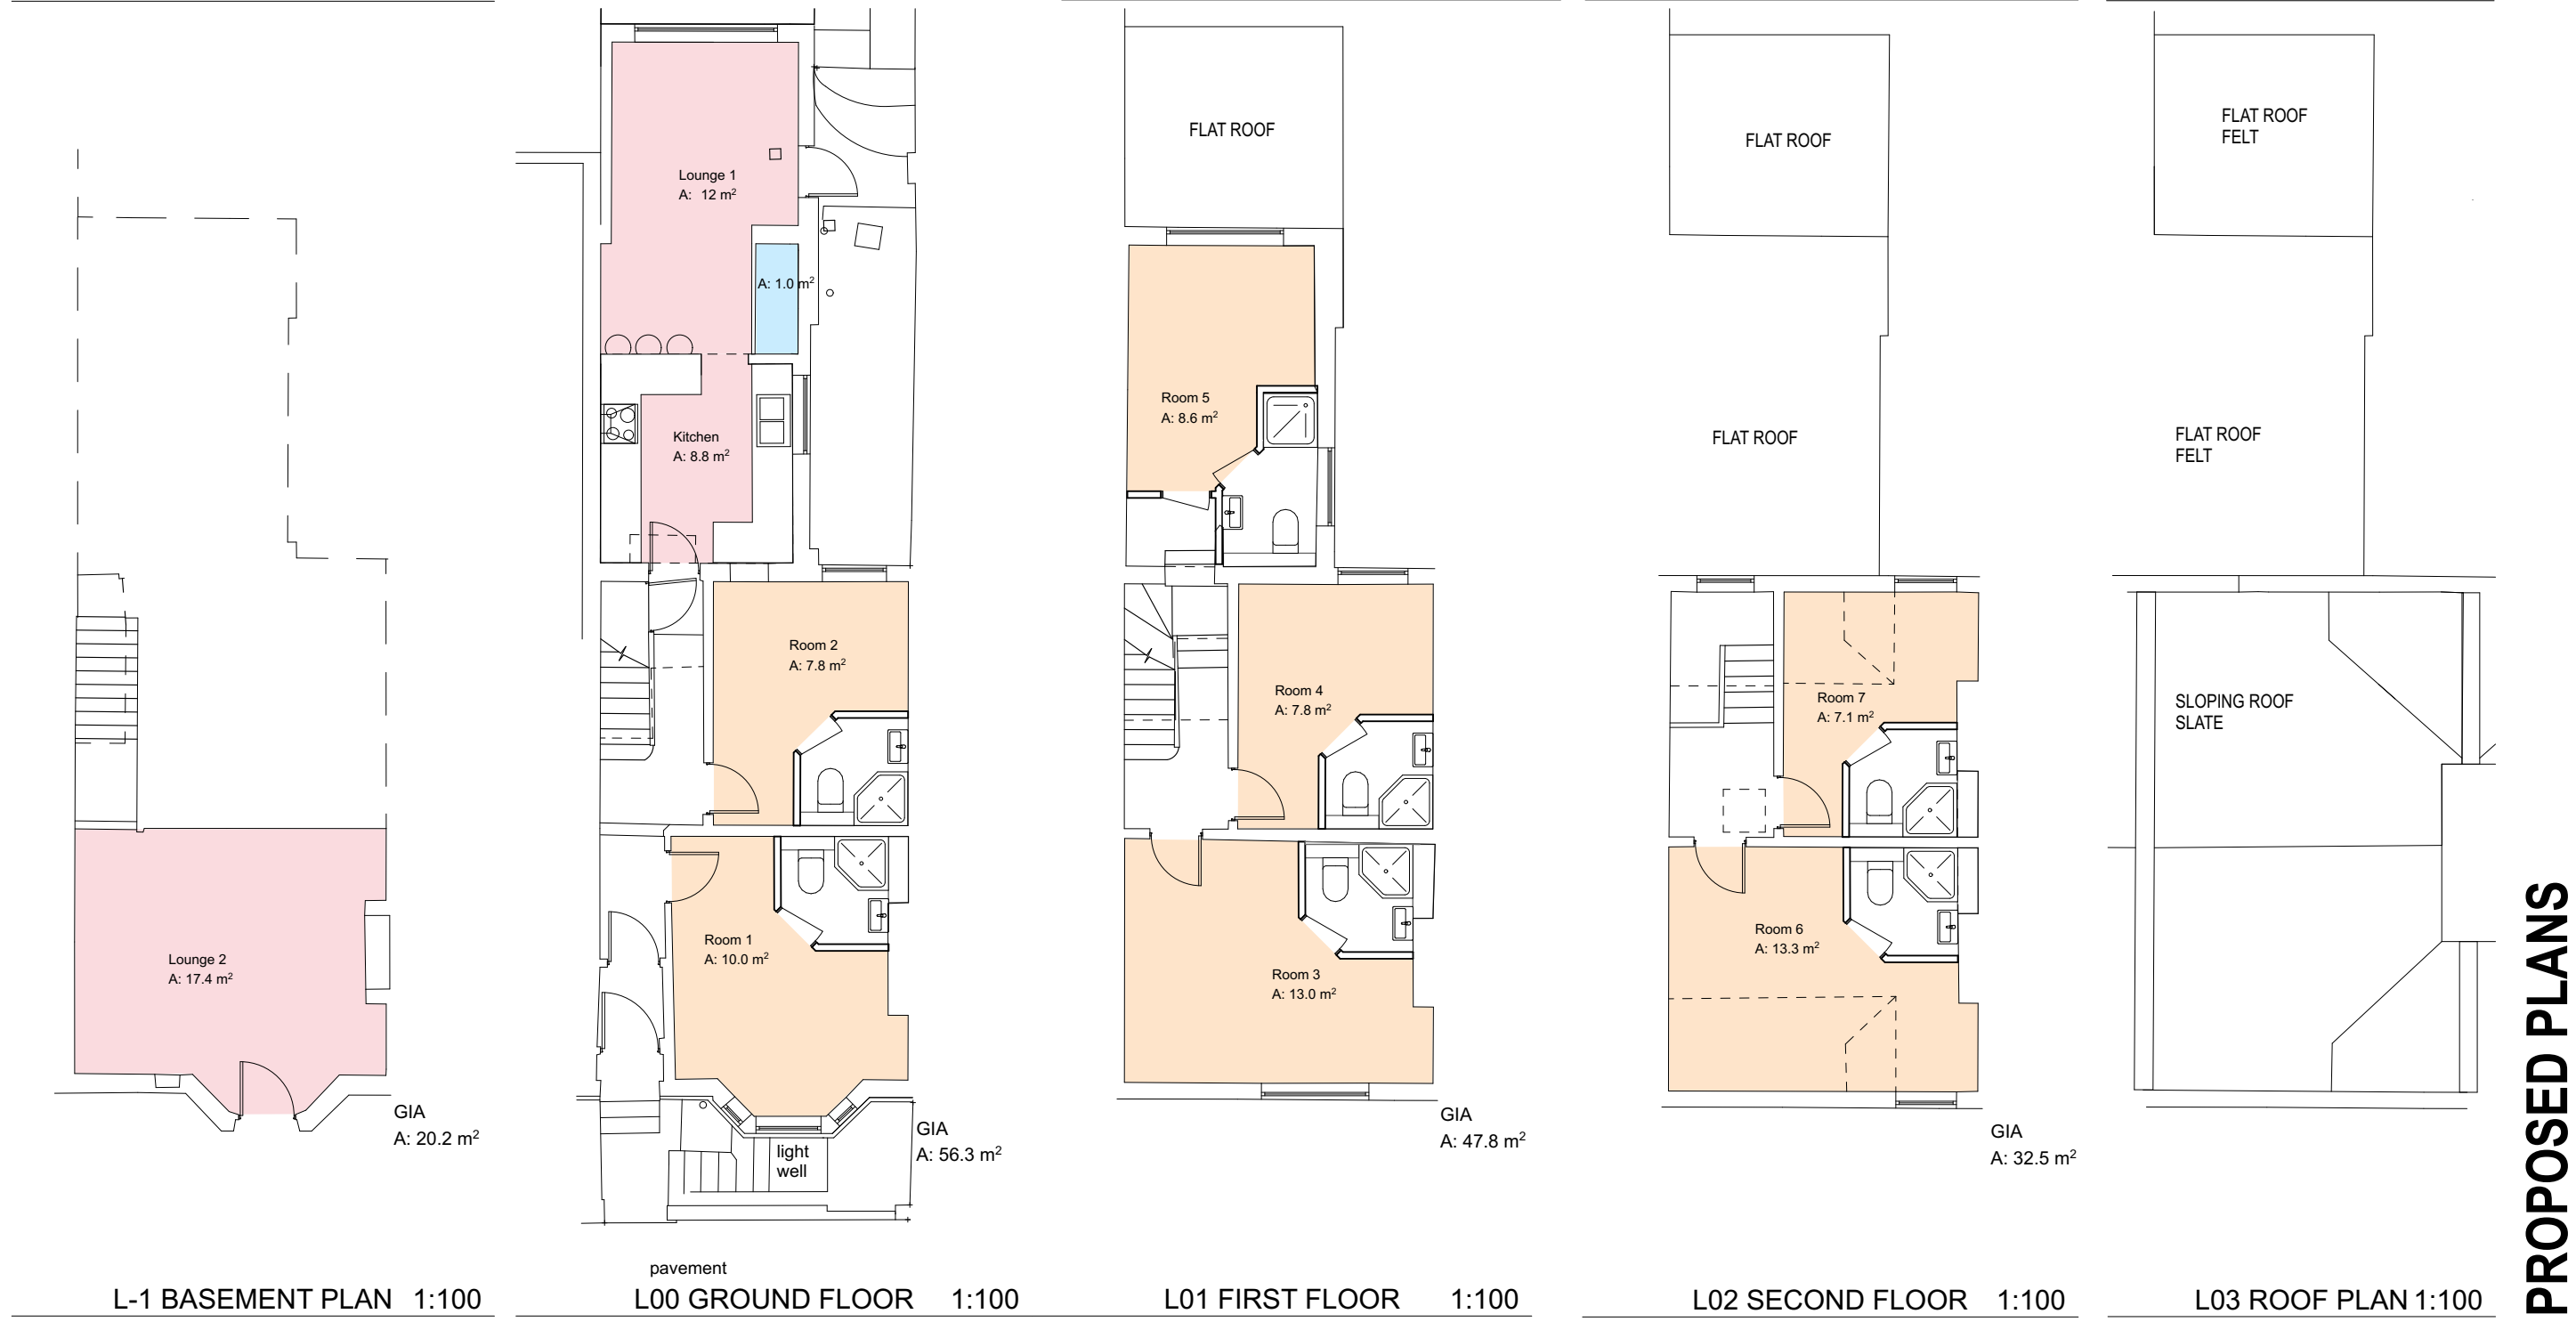


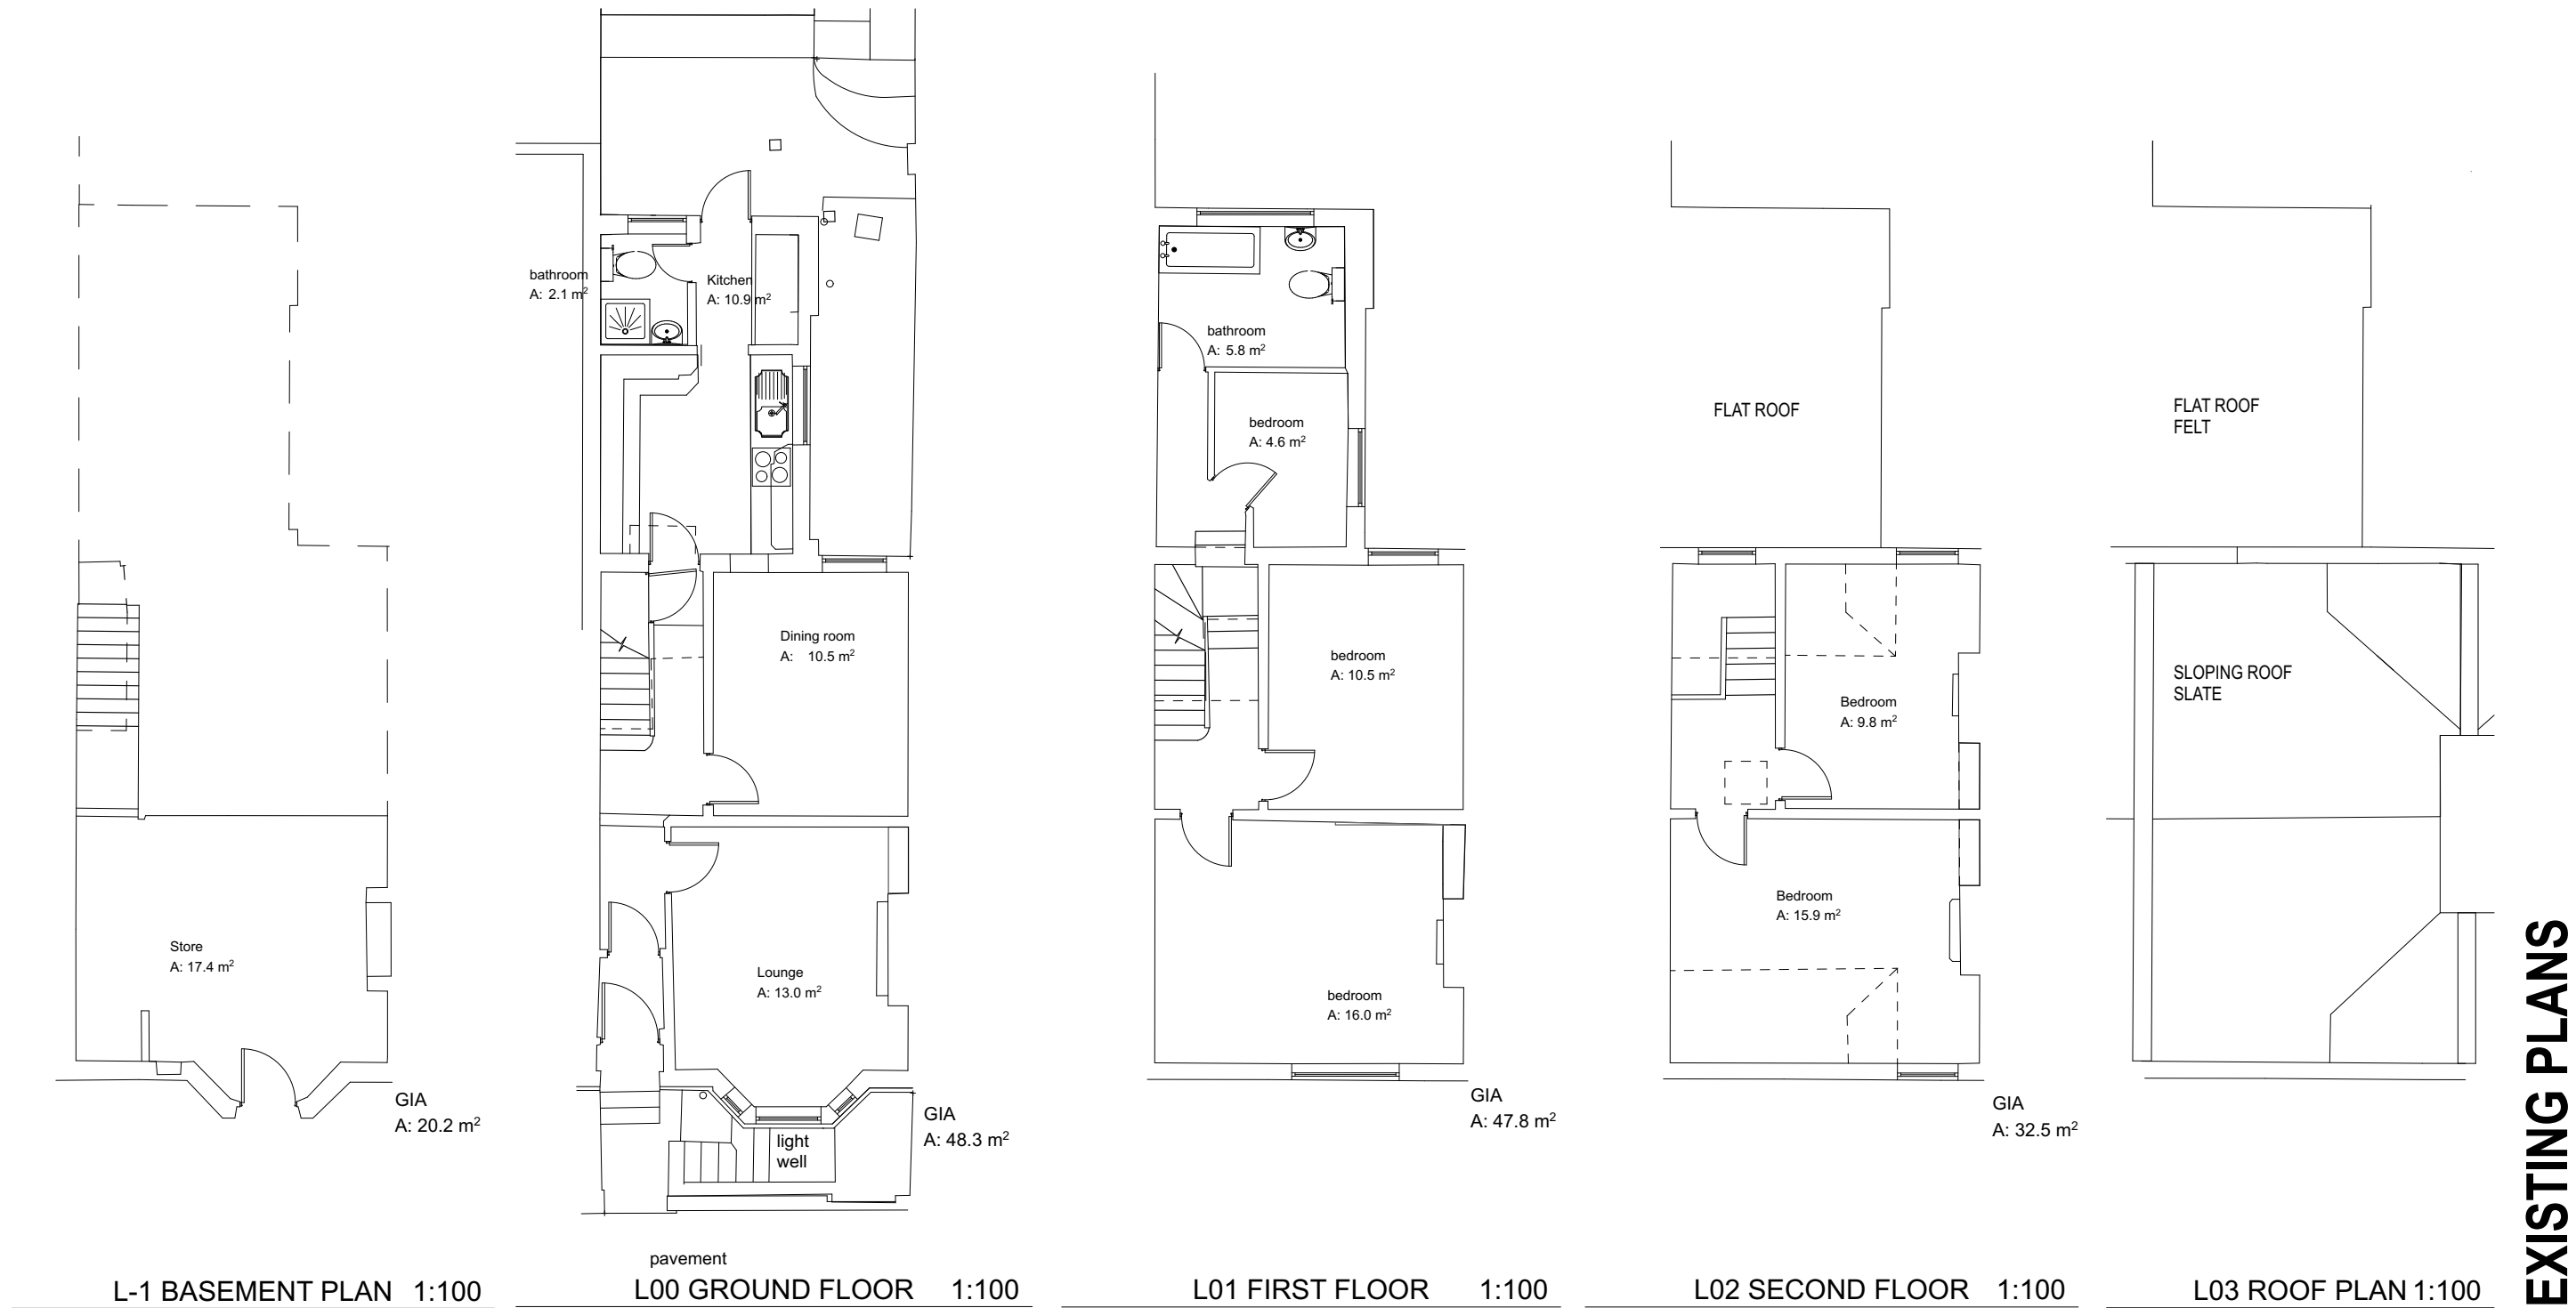

NOT FOR CONSTRUCTION
BASED ON SURVEY BY TERRAIN GEOMATICS.
THIS DRAWING IS SUBJECT TO DETAILED DESIGN,
DESIGN COORDINATION WITH OTHERS AND
PLANNING AND BUILDING CONTROL APPROVAL
AREAS ARE SUBJECT TO THE ABOVE

(C) COPYRIGHT HIVES ARCHITECTS LLP

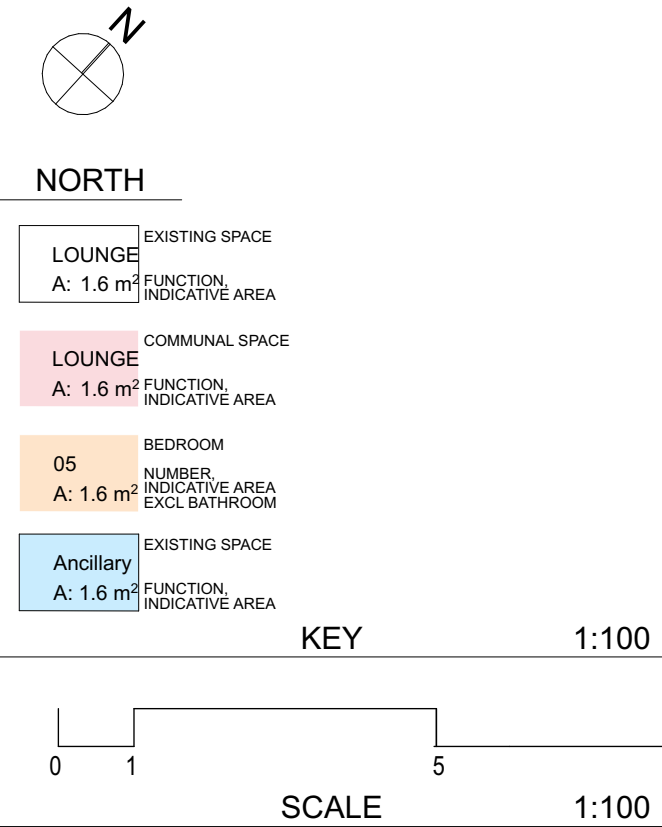

P6 3001'20 - New rear ground floor extension
P5 2301'20 - Bin store relocated to the rear of the site
P4 1911'19 - PLANNING ISSUE

Client
**BARTLETT PROPERTY
DEVELOPMENT LTD**

Job title
**64 PROSPECT STREET,
CAVERSHAM**

Drawing title
**EXISTING AND
PROPOSED PLANS**

Scale @ Drawing Size Date Drawn Checked
1:100@ A2 30'01'20 LC HW

Status
PLANNING



Hives Architects LLP
29 Castle Street
Reading
RG1 7SB
0118 958 7331
admin@hivesarchitects.co.uk

hivesarchitects

Project Drawing Revision
2775 011 P6