
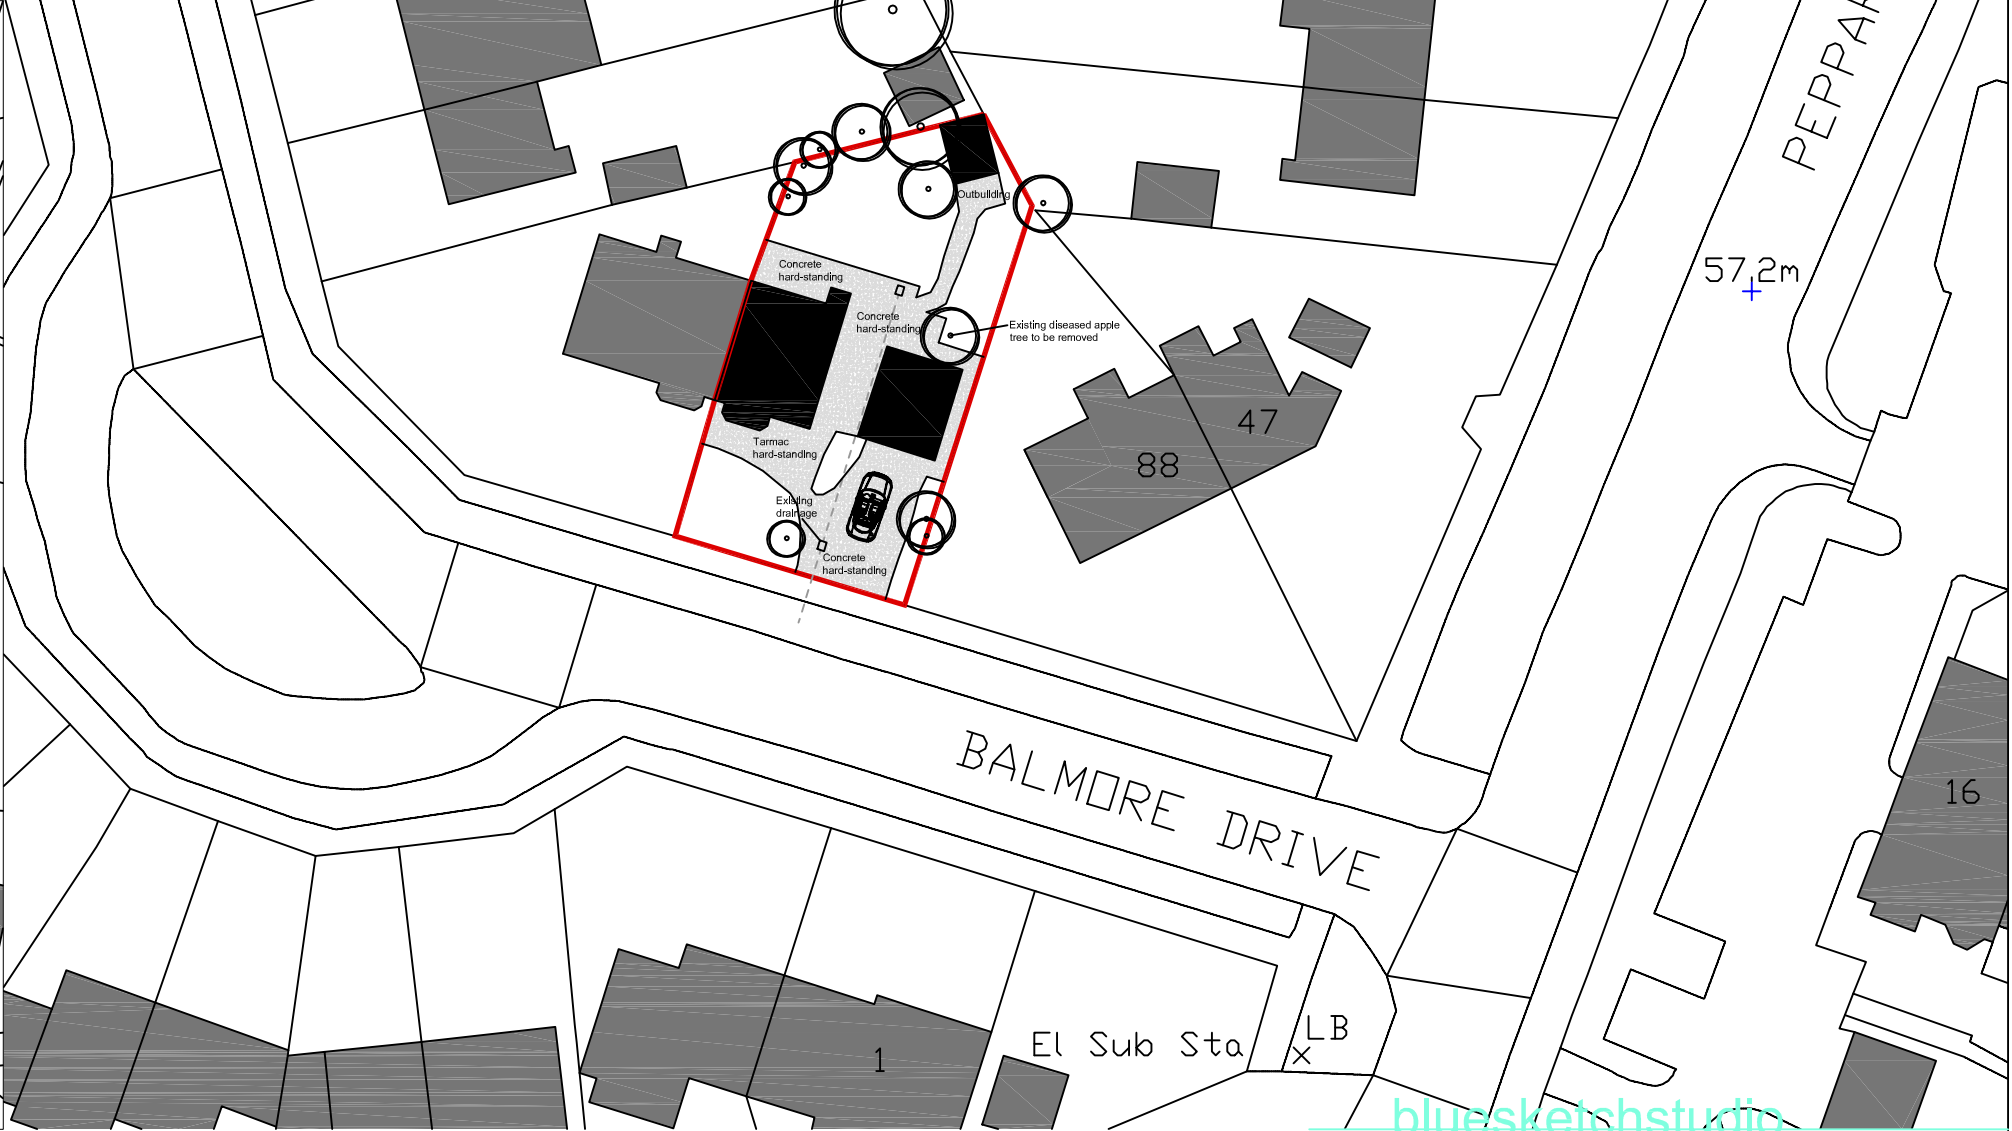


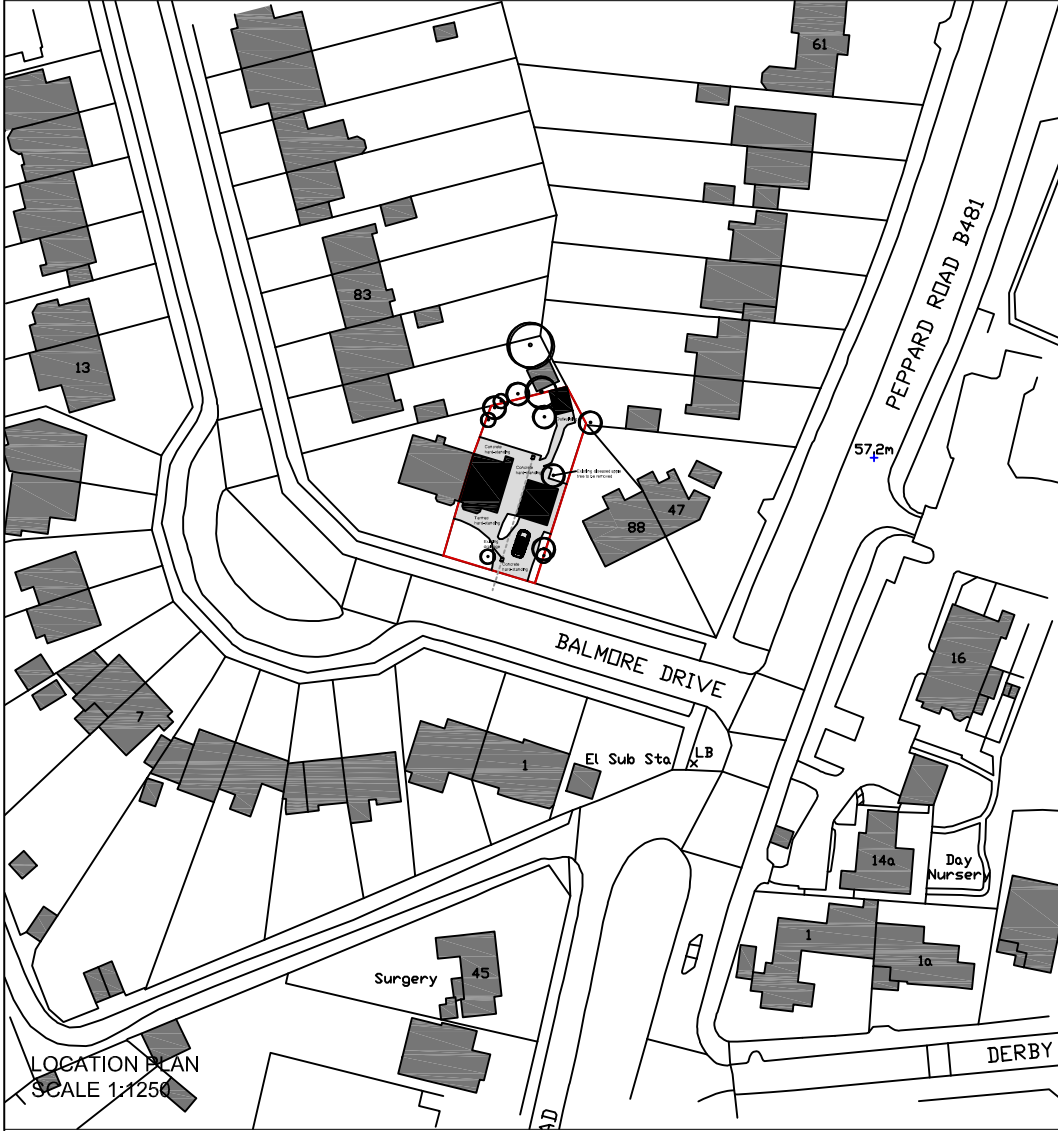


LOCATION PLAN
SCALE 1:1250

NOTE

All dimensions to be checked on site and any discrepancies reported to bluesketchstudio
All information is produced on behalf of bluesketchstudio
All drawings to be read alongside specification where applicable

© bluesketchstudio

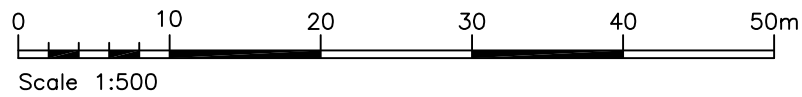

bluesketchstudio

date	client_Miss Radu
checked	project_87 Balmore Drive
drawn	drawing title_Location & Block Plan
	scale_1/1250 & 1/500 @ A3
	drawing number_2019-007_0001
	revision number_
description	drawn_APP checked_ date_27Jan21
rev.	