


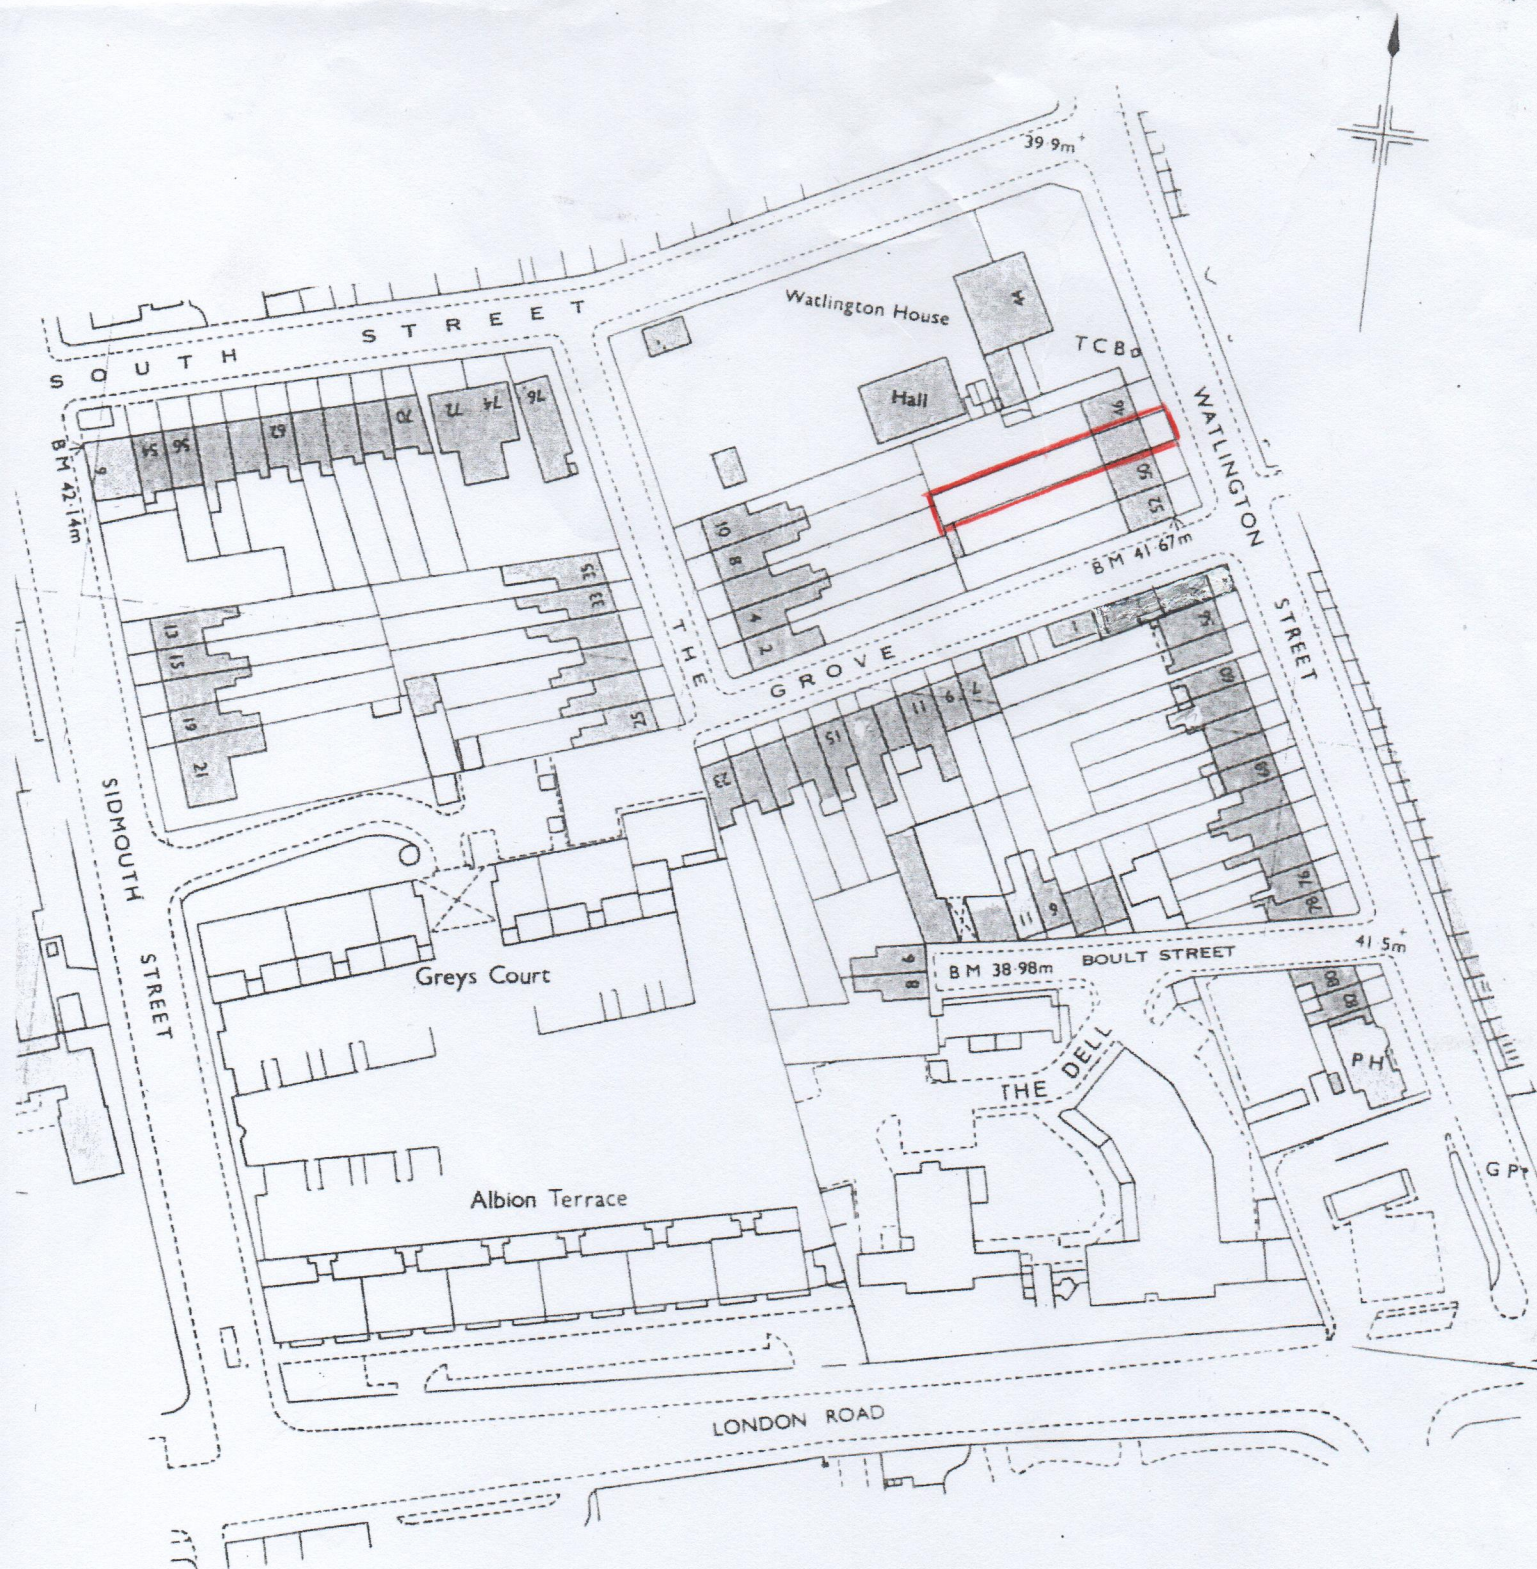

48 WATLINGTON STREET
 READING, BERKSHIRE
 1:1250 LOCATION PLAN

0 10 20 30 40 metres