


SITE LOCATION



Reproduced by permission of Ordnance Survey on behalf of the Controller of Her Majesty's Stationary Office
All rights reserved. © Crown Copyright licence no. 100035120

SITE AREA PLAN

SCALE 1:50,000

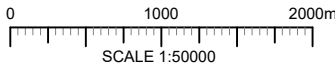


SITE PHOTOGRAPH



SITE LOCATION


SITE ACCESS ROUTE

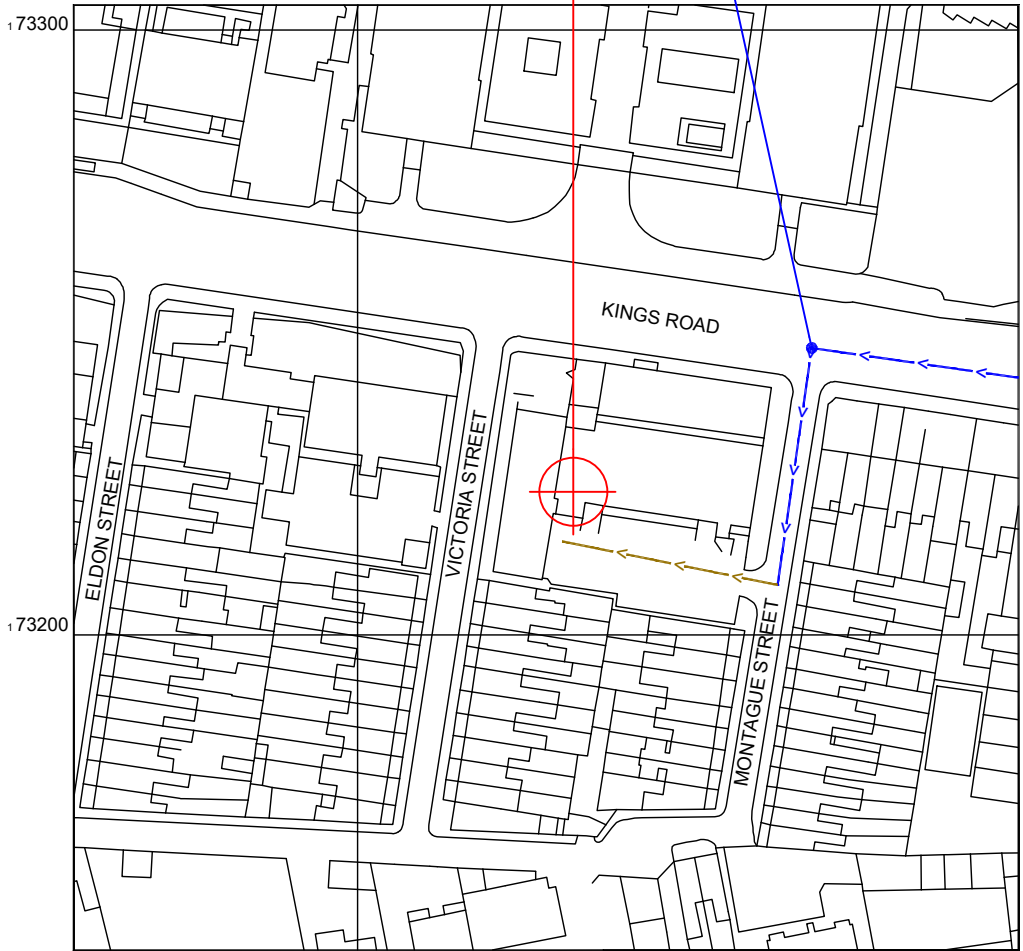

Reproduced by permission of Ordnance Survey on behalf of the Controller of Her Majesty's Stationary Office
All rights reserved. © Crown Copyright licence no. 100035120

SITE LOCATION PLAN

SCALE 1:1250

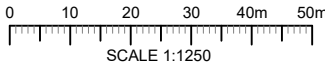

GOOGLE MAPS QR CODE

GOOGLE MAP - <https://goo.gl/maps/3ktk4XbjnKSN5SHR8>

GOOGLE STREETVIEW - <https://goo.gl/maps/cvbWrZKAigVL47BK6>

NOTES:

1. ALL DIMENSIONS IN MM UNLESS OTHERWISE NOTED.

DIRECTIONS TO SITE:

EXIT THE M4 AT JCN 10 AND HEAD ON THE A329(M) TOWARDS READING FOR 2 MILES. CONTINUE ONTO THE A3290 FOR 2.2 MILES THEN USING THE LEFT 2 LANES TAKE THE A4 SLIP ROAD. AT THE ROUNDABOUT, TAKE THE 1st EXIT ONTO LONDON ROAD (A4). AFTER APPROX. 1.0MILE, TURN RIGHT ONTO ELDON ROAD THE TURN RIGHT ONTO KINGS ROAD. THE SITE IS APPROX 0.2MILES ON YOUR RIGHT.

Master:	MBNL / EE / H3G:	Project:	Purpose of Issue:	Issue:
M004	MBNL	Acquisition Trial	Planning	D
Date:	26/02/2020	Revision / Upgrade Description:		
Drawn:	ASE	Minor Amendment		
Checked:	J Maguire			
Approved:	C Yates			
Master:	MBNL / EE / H3G:	Project:	Purpose of Issue:	Issue:
M003	MBNL	Acquisition Trial	Planning	C
Date:	30/01/2020	Revision / Upgrade Description:		
Drawn:	ASE	HLD Redesign to H2b Solution		
Checked:	J Maguire			
Approved:	C Yates			
Master:	MBNL / EE / H3G:	Project:	Purpose of Issue:	Issue:
M002	MBNL	Acquisition Trial	Planning	B
Date:	08/11/18	Revision / Upgrade Description:		
Drawn:	S. Tyndall	ICNIRP Updated, Bearings Amended, Equipment updated		
Checked:	I. Hamilton			
Approved:	I. Hamilton			
Master:	MBNL / EE / H3G:	Project:	Purpose of Issue:	Issue:
M001	MBNL	Acquisition Trial	Planning	A
Date:	04/07/18	Revision / Upgrade Description:		
Drawn:	APS	First Issue - Site nomination dated:		
Checked:	I. Hamilton			
Approved:	I. Hamilton			



MSP & Design Consultant



WALDON TELECOM
PHOENIX HOUSE
PYRFORD ROAD
WEST BYFLEET
SURREY
KT14 6RA

TEL : 01932 411011
FAX : 01932 411012

Site Name:				BERKSHIRE HOUSE			
Site ID:				795494			
Address:				BERKSHIRE HOUSE 252-256 KINGS ROAD READING BERKSHIRE RG1 4HP			
Title:				002 SITE LOCATION PLAN			
Project:				ACQUISITION TRIAL			
Purpose of Issue:				PLANNING			
EE Cell ID:		MBNL Cell ID:		3UK Cell ID:			
61354		RDG024		RG4406			
Master Drawing No:							
795494_RDG024_61354_RG4406_M004							
Issue:							D