


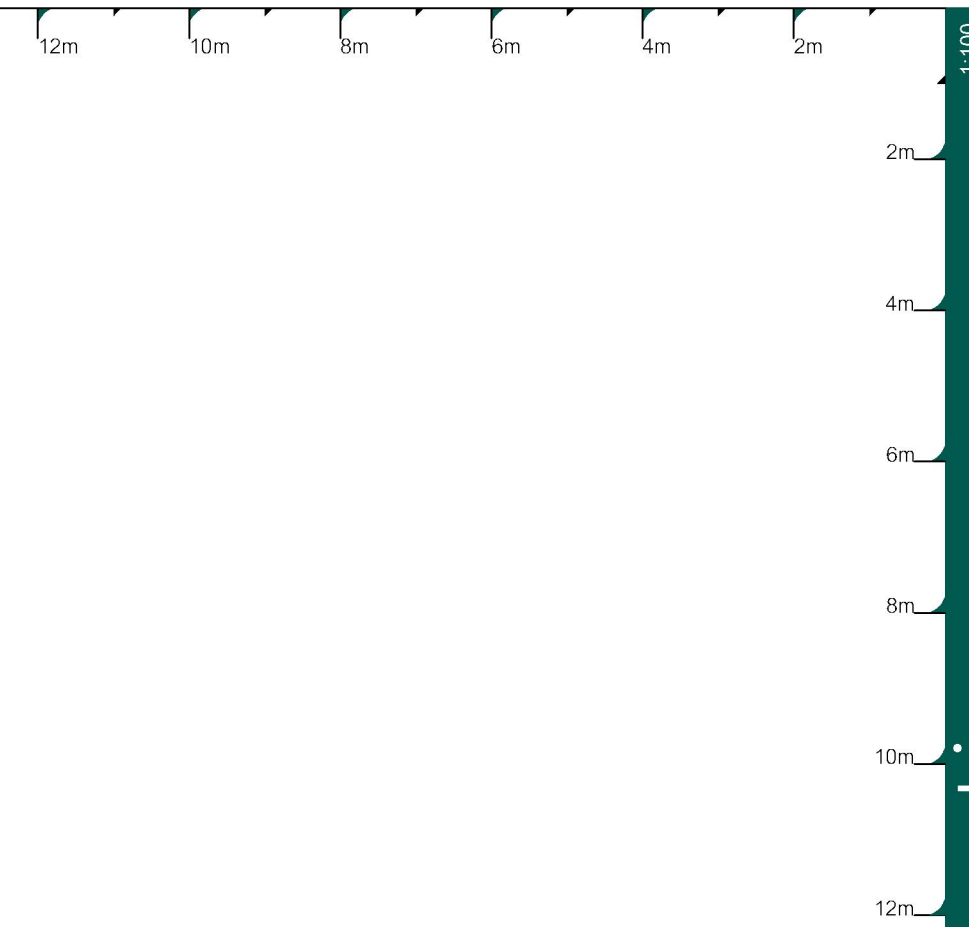

ELSTREELAND


Copyright © 2020 DHA Architecture Ltd. All rights reserved. Limited reproduction and distribution permitted for the sole purpose of the planning of this named development only.
Ordnance Survey data © Crown Copyright. All rights reserved. Licence number 100042157.
Do not scale other than for Local Authority Planning purposes.





apartment block - elevations




Caversham Road Elevation

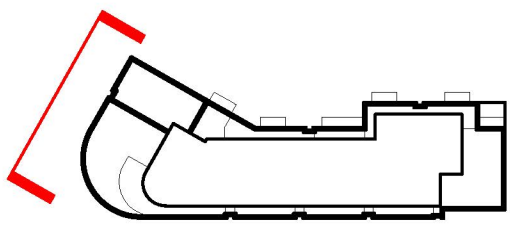

Side Elevation

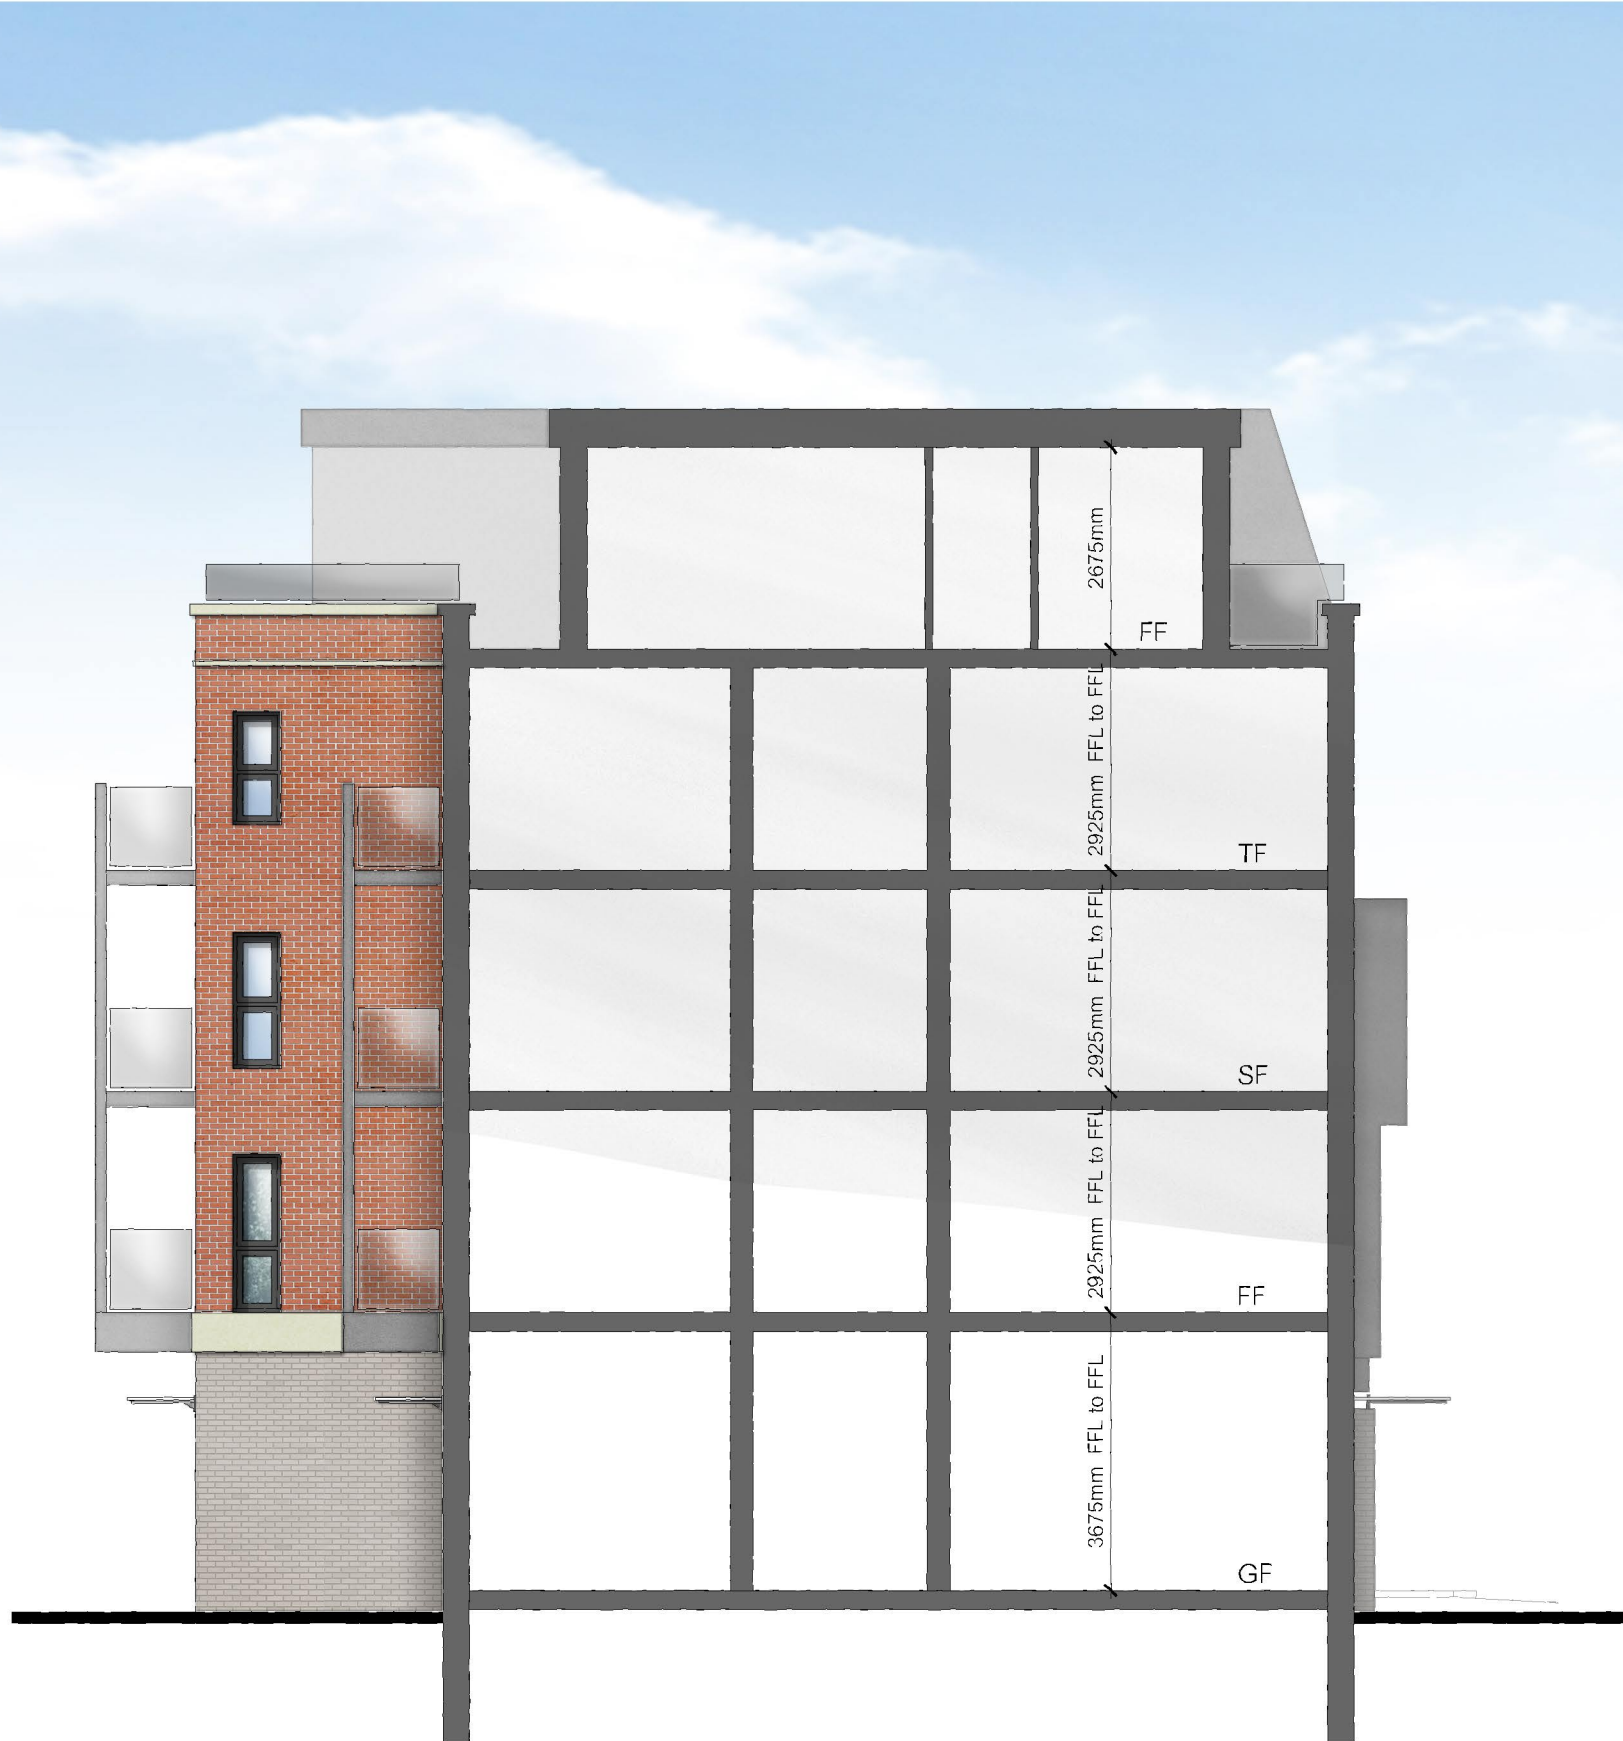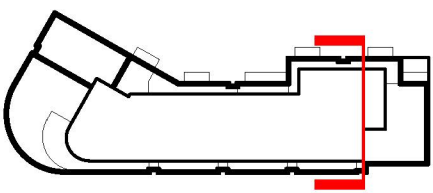

Section

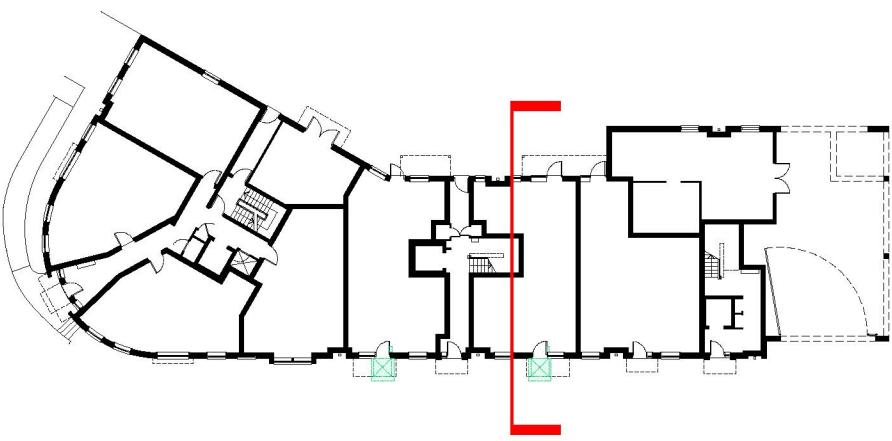

dha architecture ltd

Brooklands Farm Business Park
Bottle Lane
Binfield
Berkshire
RG42 5QX

t. 0118 934 9666
e. surname@dhaarchitecture.co.uk
w. www.dhaarchitecture.co.uk

45 caversham road, reading

Apartment Block
Elevations

22.10.2020 created
1:100 @ A1 scaling
SP/MPH contact

rev date by details

reference 121903-APT-E2

revision