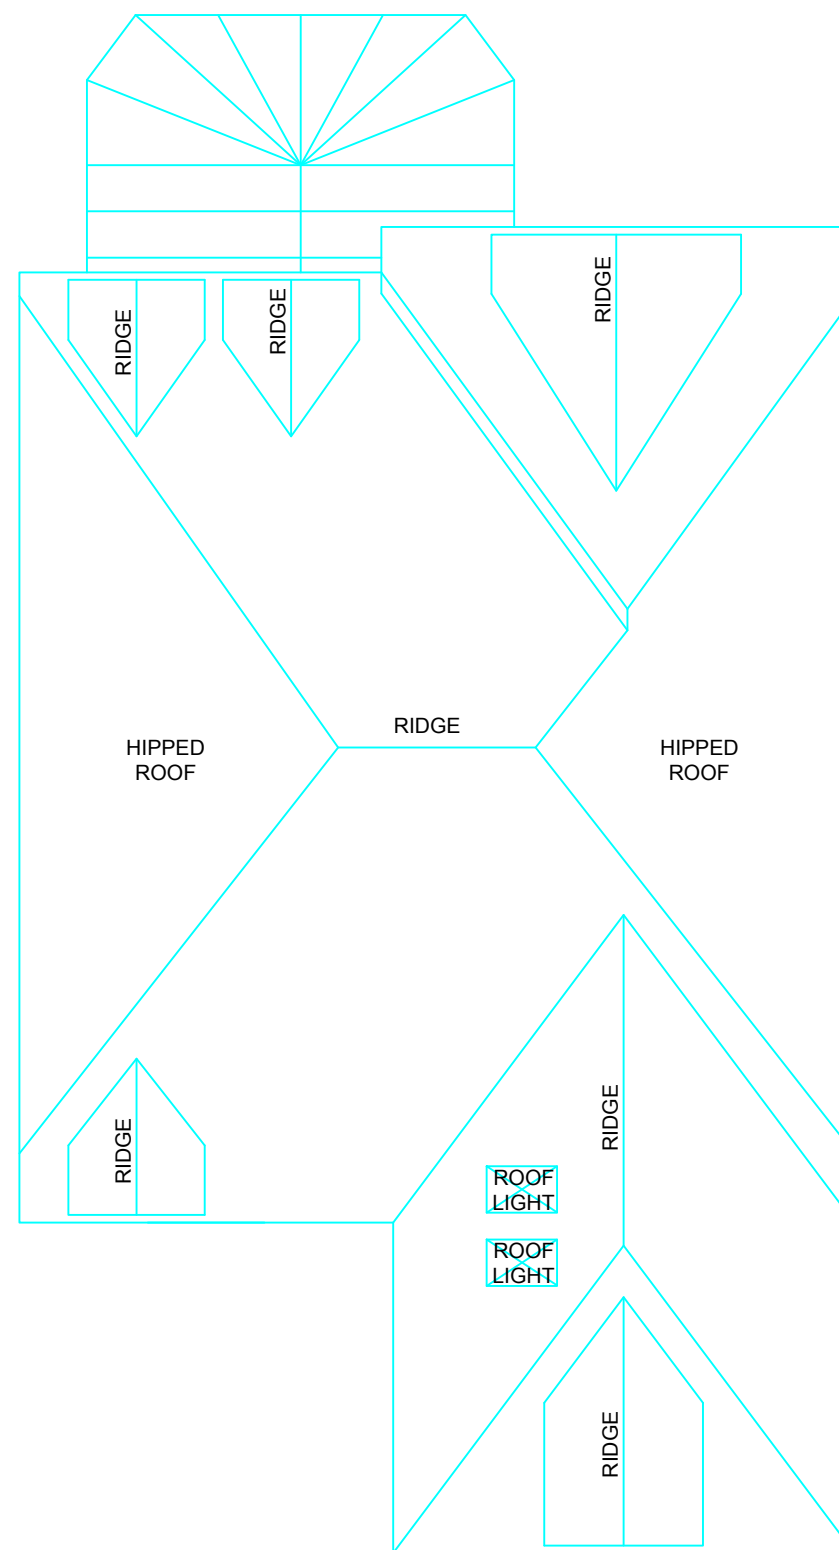
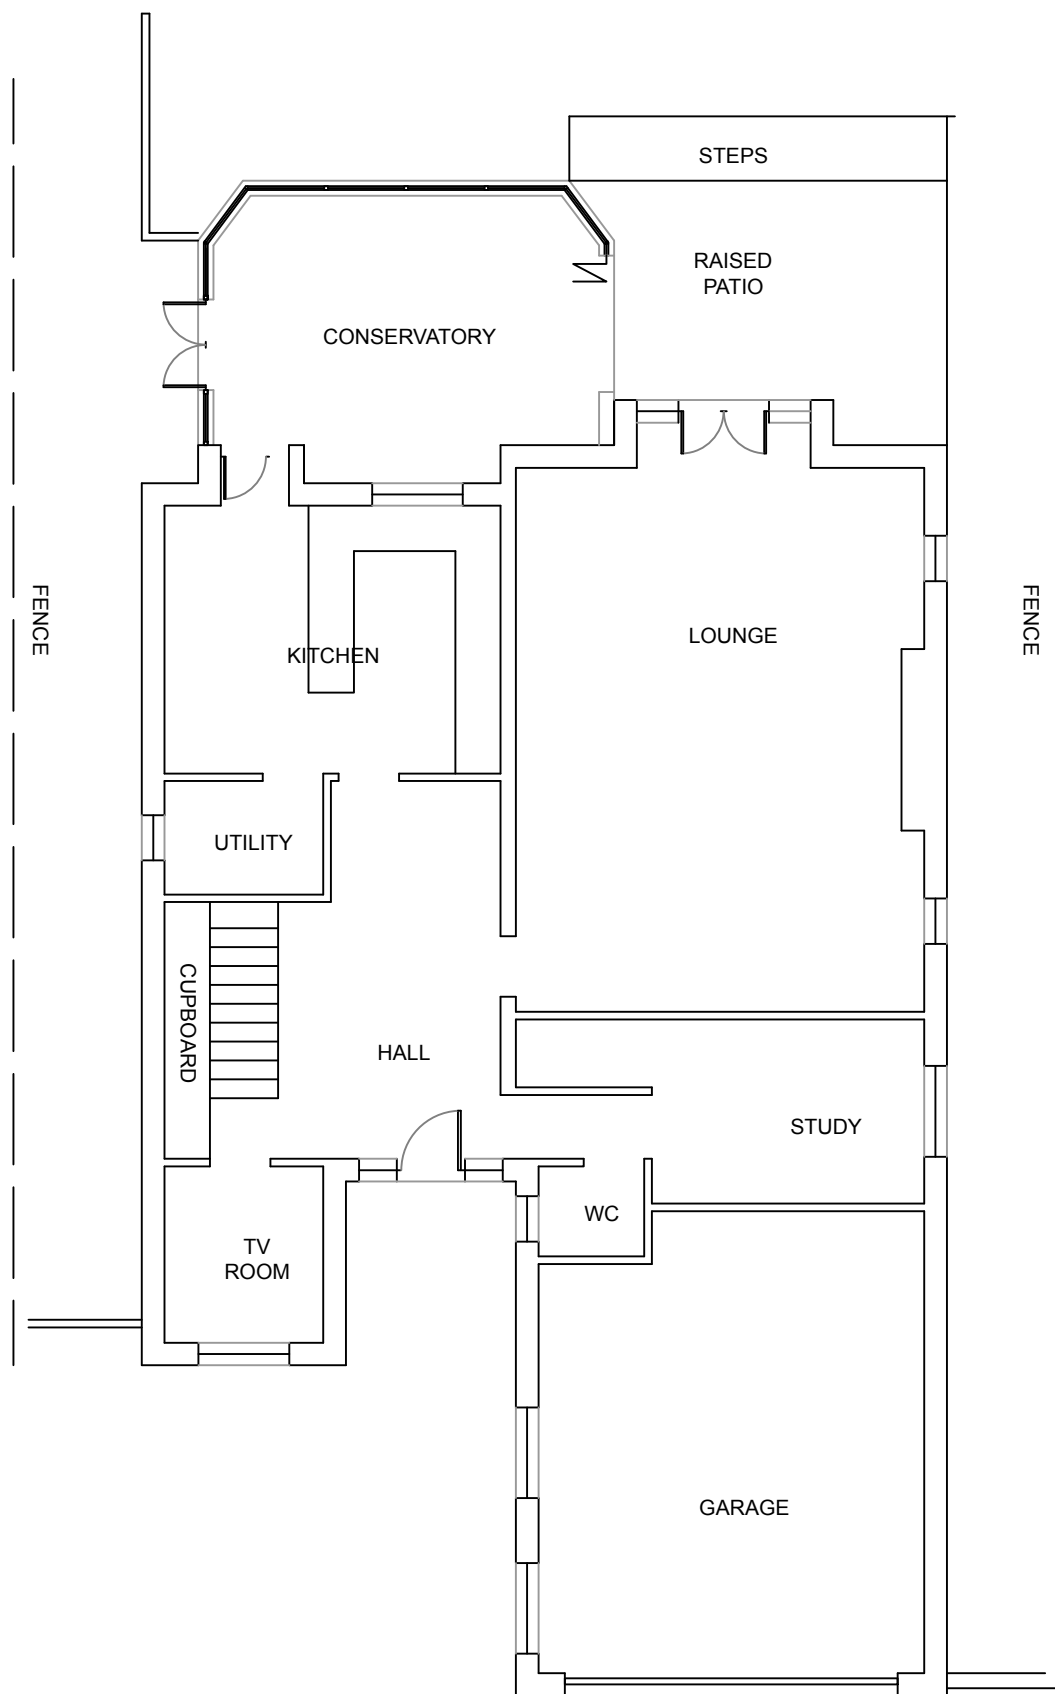
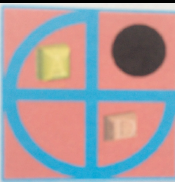


	PROJECT:	64A Cockney Hill Reading	DRAWN BY:	P.S.	DRAWING TITLE:		ArchDezine Limited archdeziner7@gmail.com
	PROPOSED SINGLE STOREY REAR EXTENSION		DATE:	20/04/2021	EXISTING PLANS		
			SCALE:	1:100@A3	DRAWING NUMBER:	CH-02	
			FILENAME:	21009			