


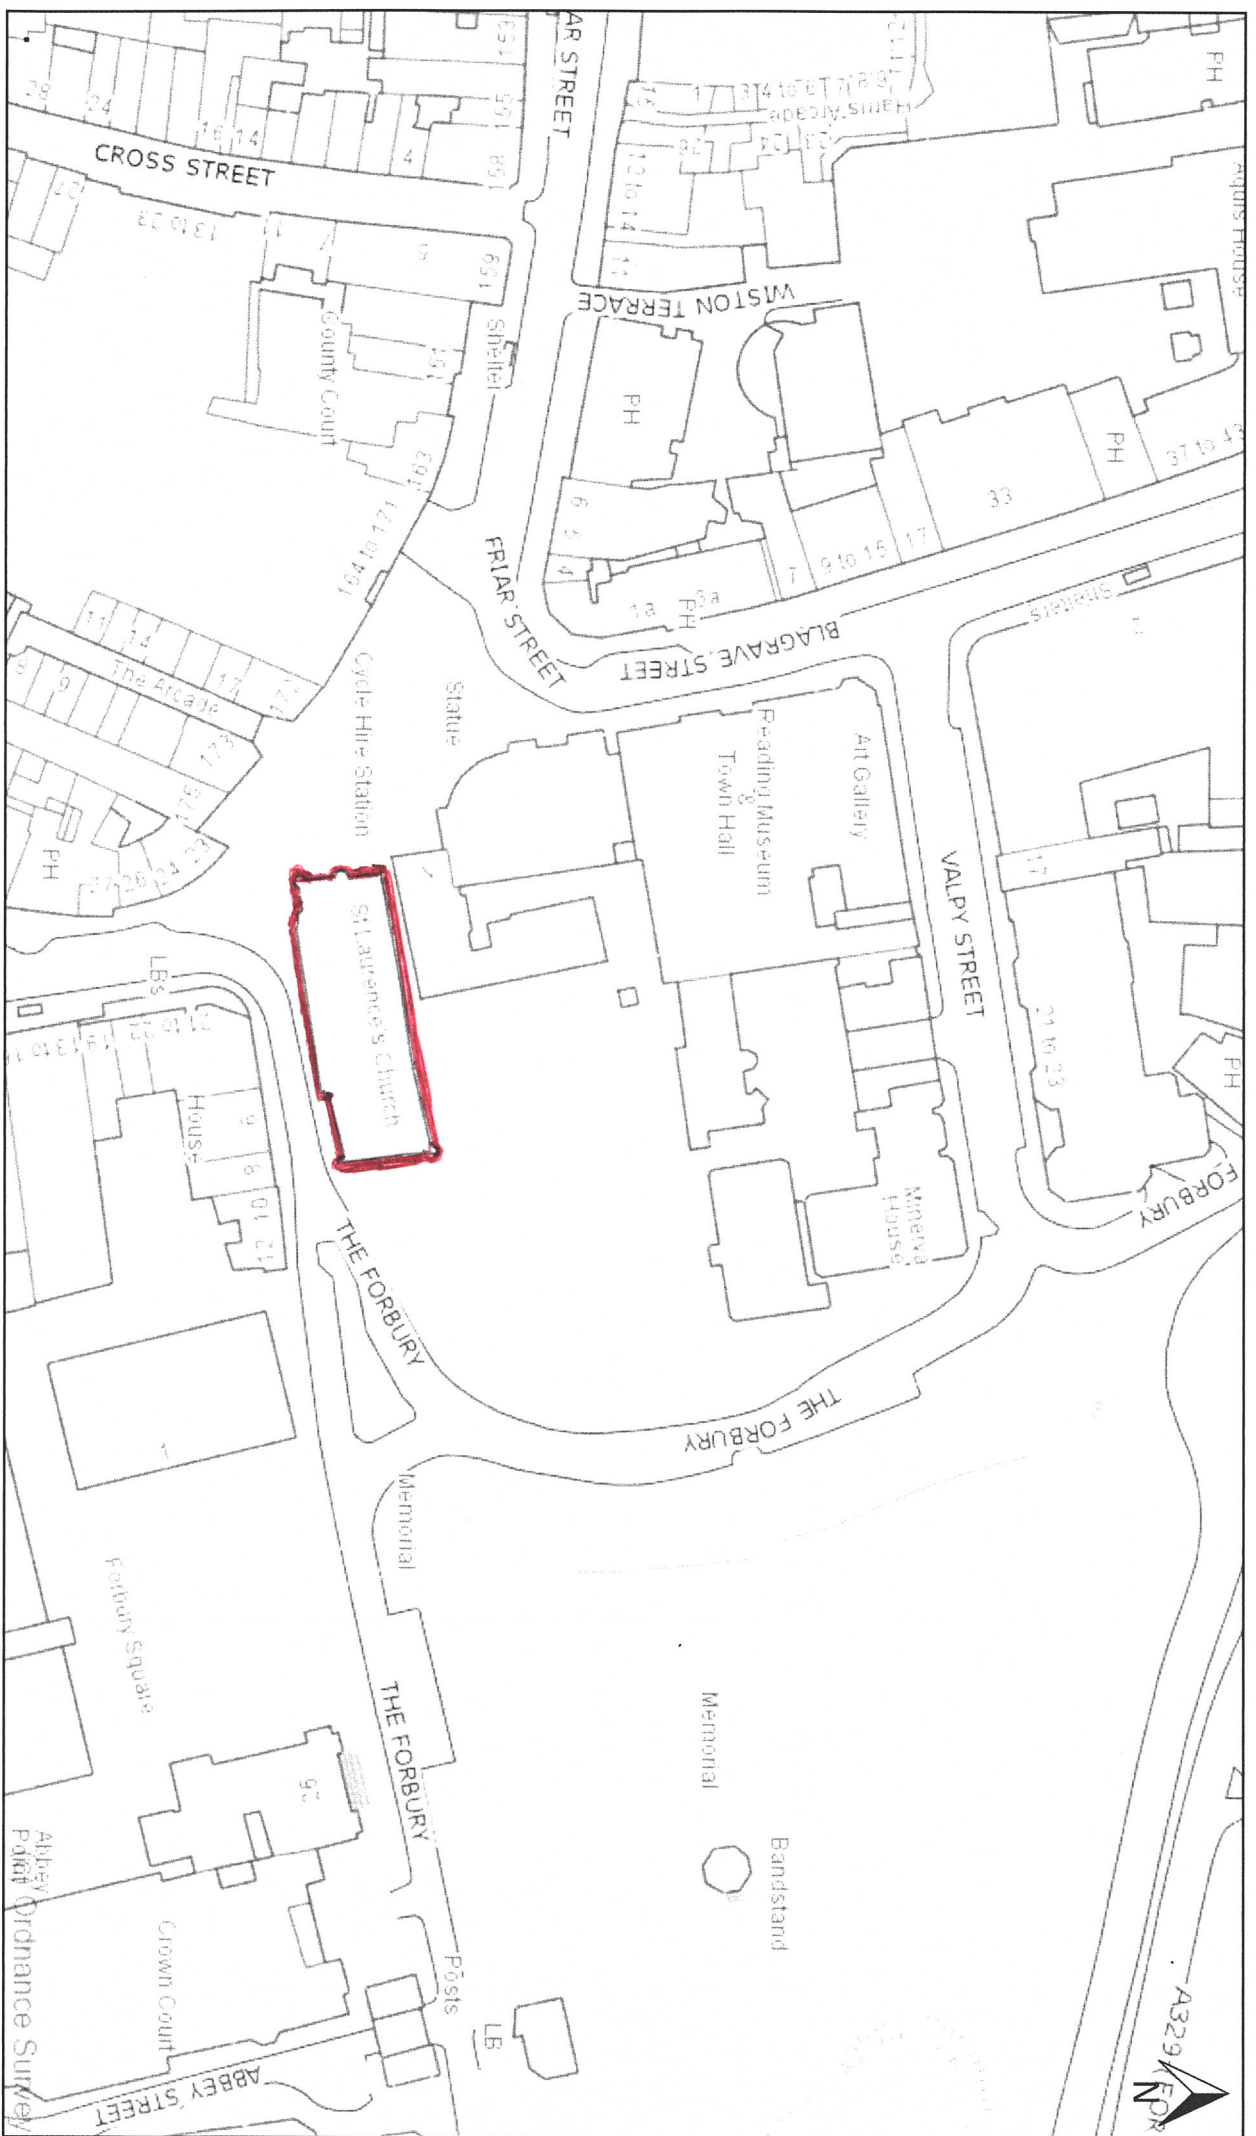

St Laurence's Churchyard

Scale: 1:1250

Printed on: 2020-12-22 11:20:06