



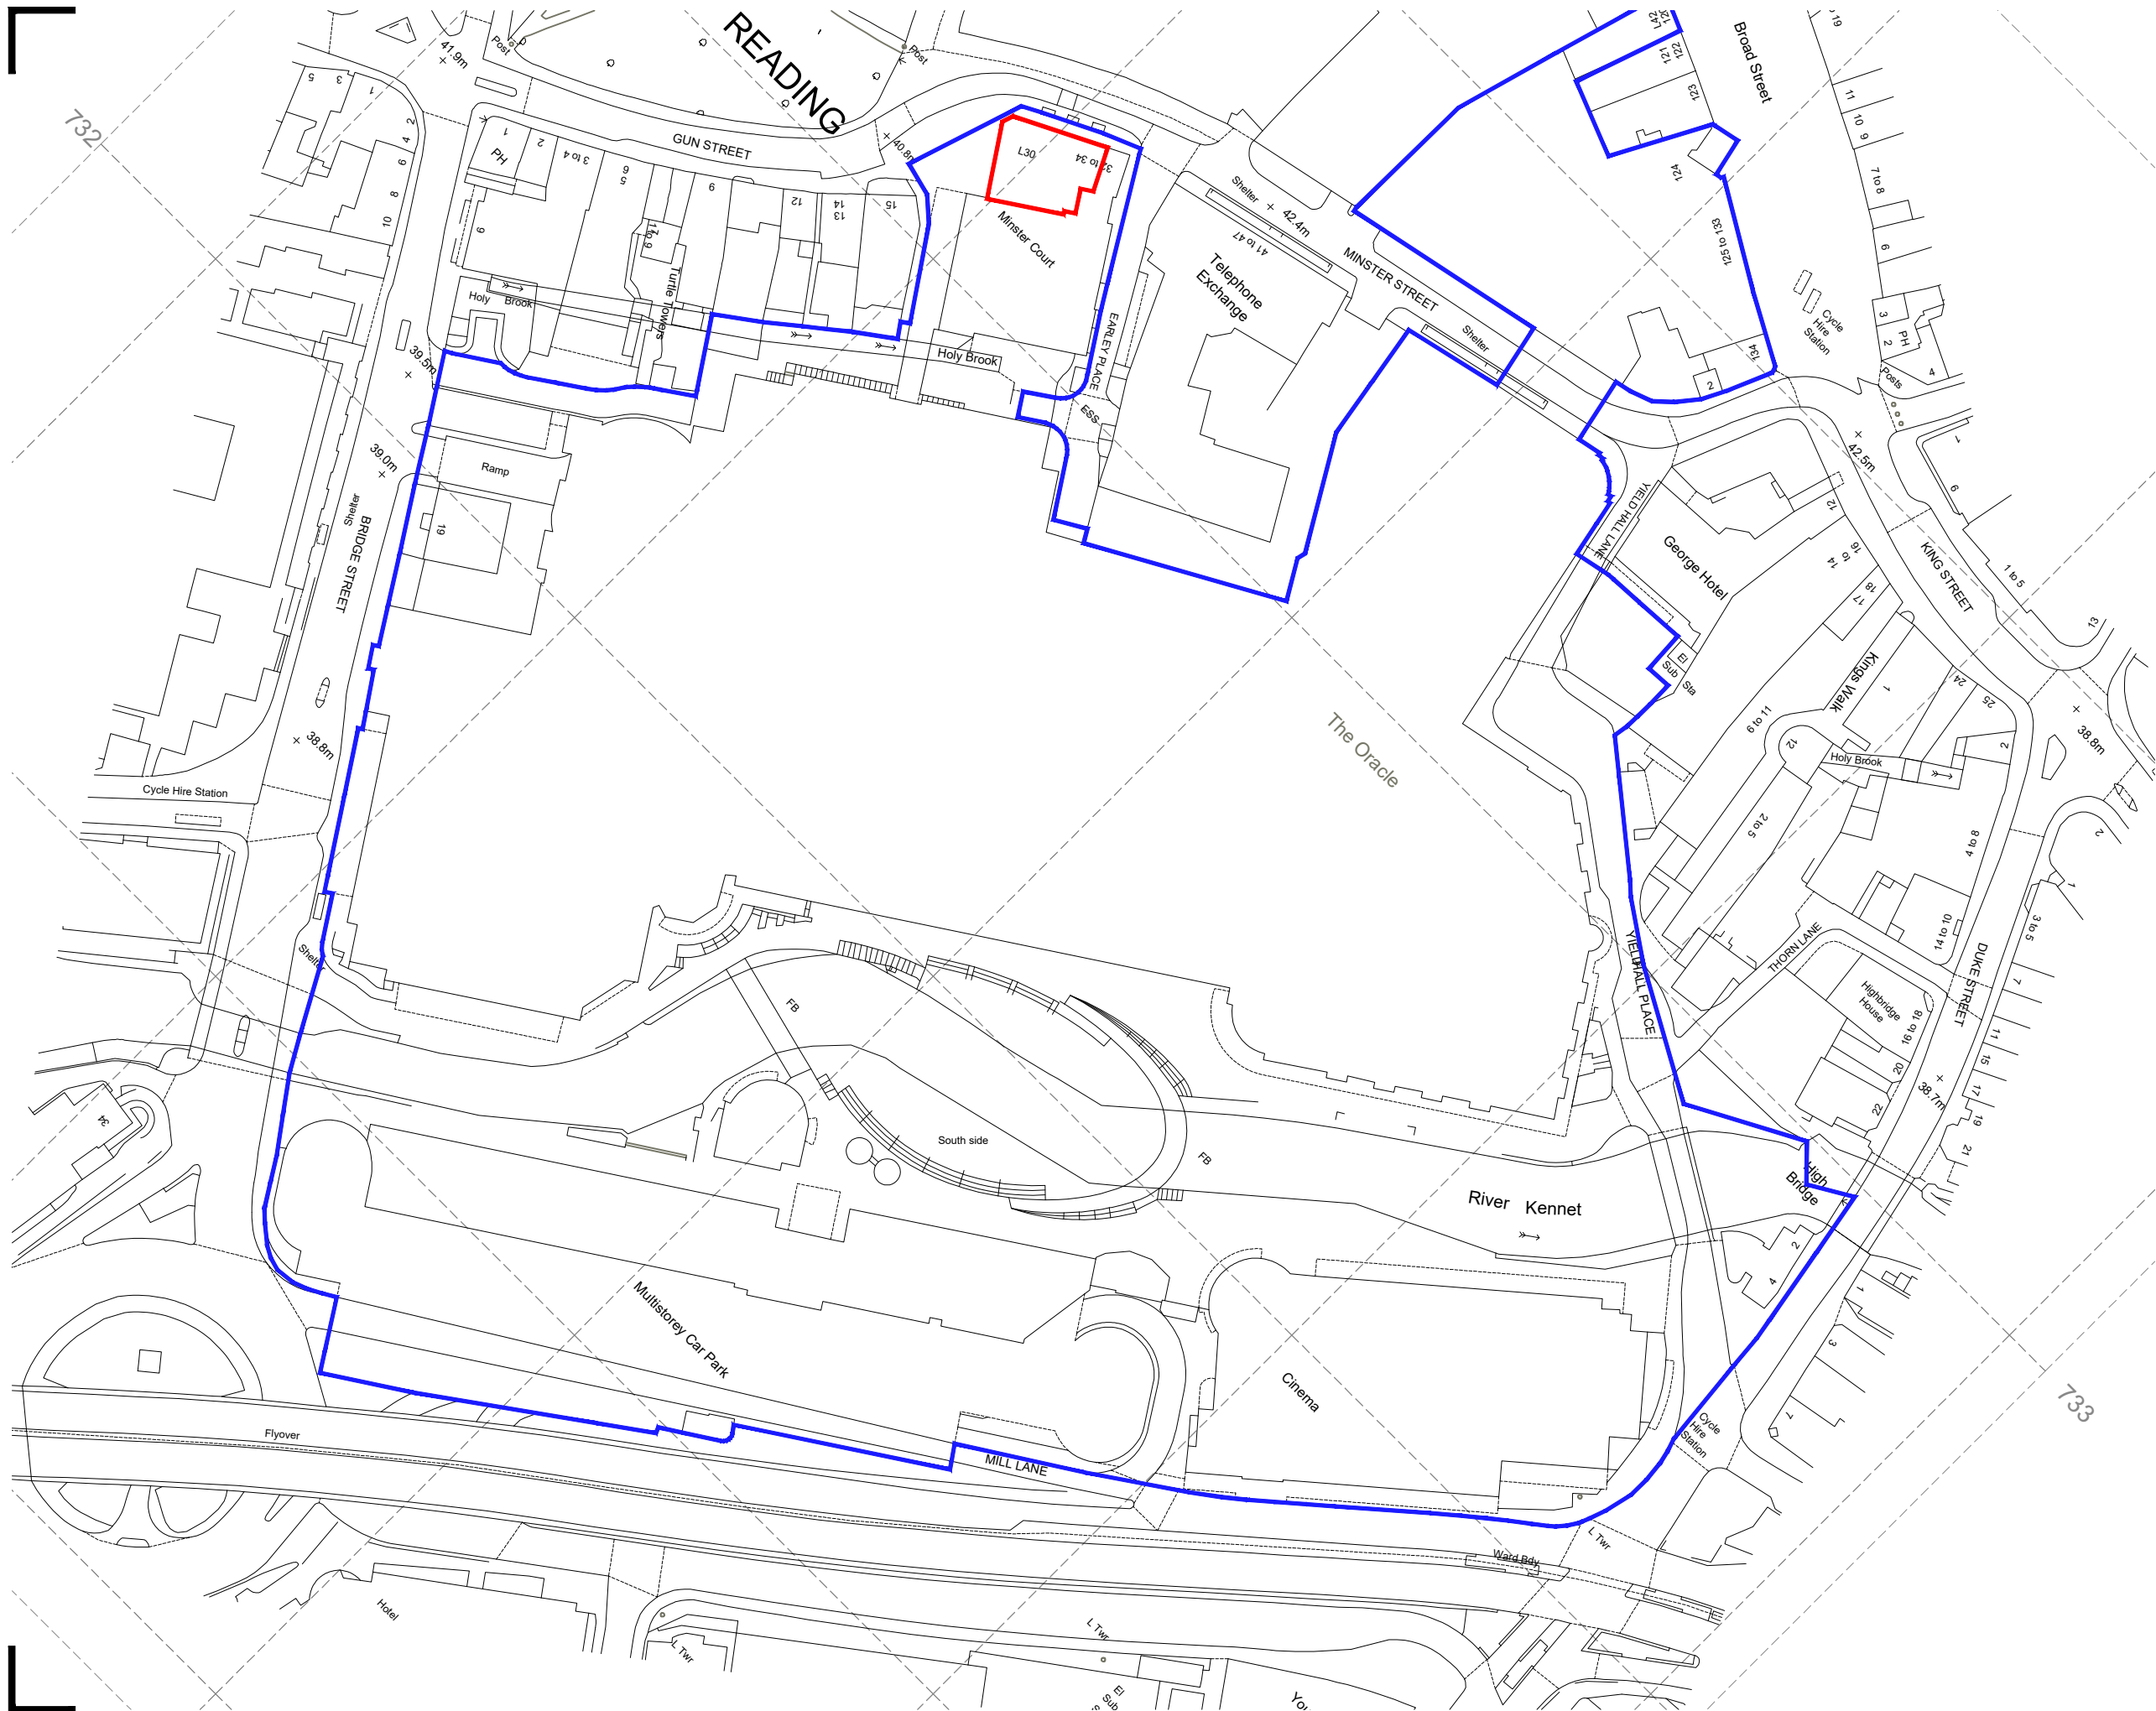

NB Responsibility is not accepted for errors made by others scaling from this drawing. All construction information should be taken from figured dimensions only

A3

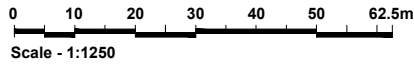

DRAFT

Rev	Description	By	Date
-----	-------------	----	------



Project
THE ORACLE SHOPPING CENTRE,
READING

Client
HAMMERSON

Title
UNIT L30
LOCATION

Drawn by ACD	Surveyor LDH	Date APRIL 2021
-----------------	-----------------	--------------------

Scale
1:1250 @ A3

Drawing Number G170744-L30-01	Revision
----------------------------------	----------