



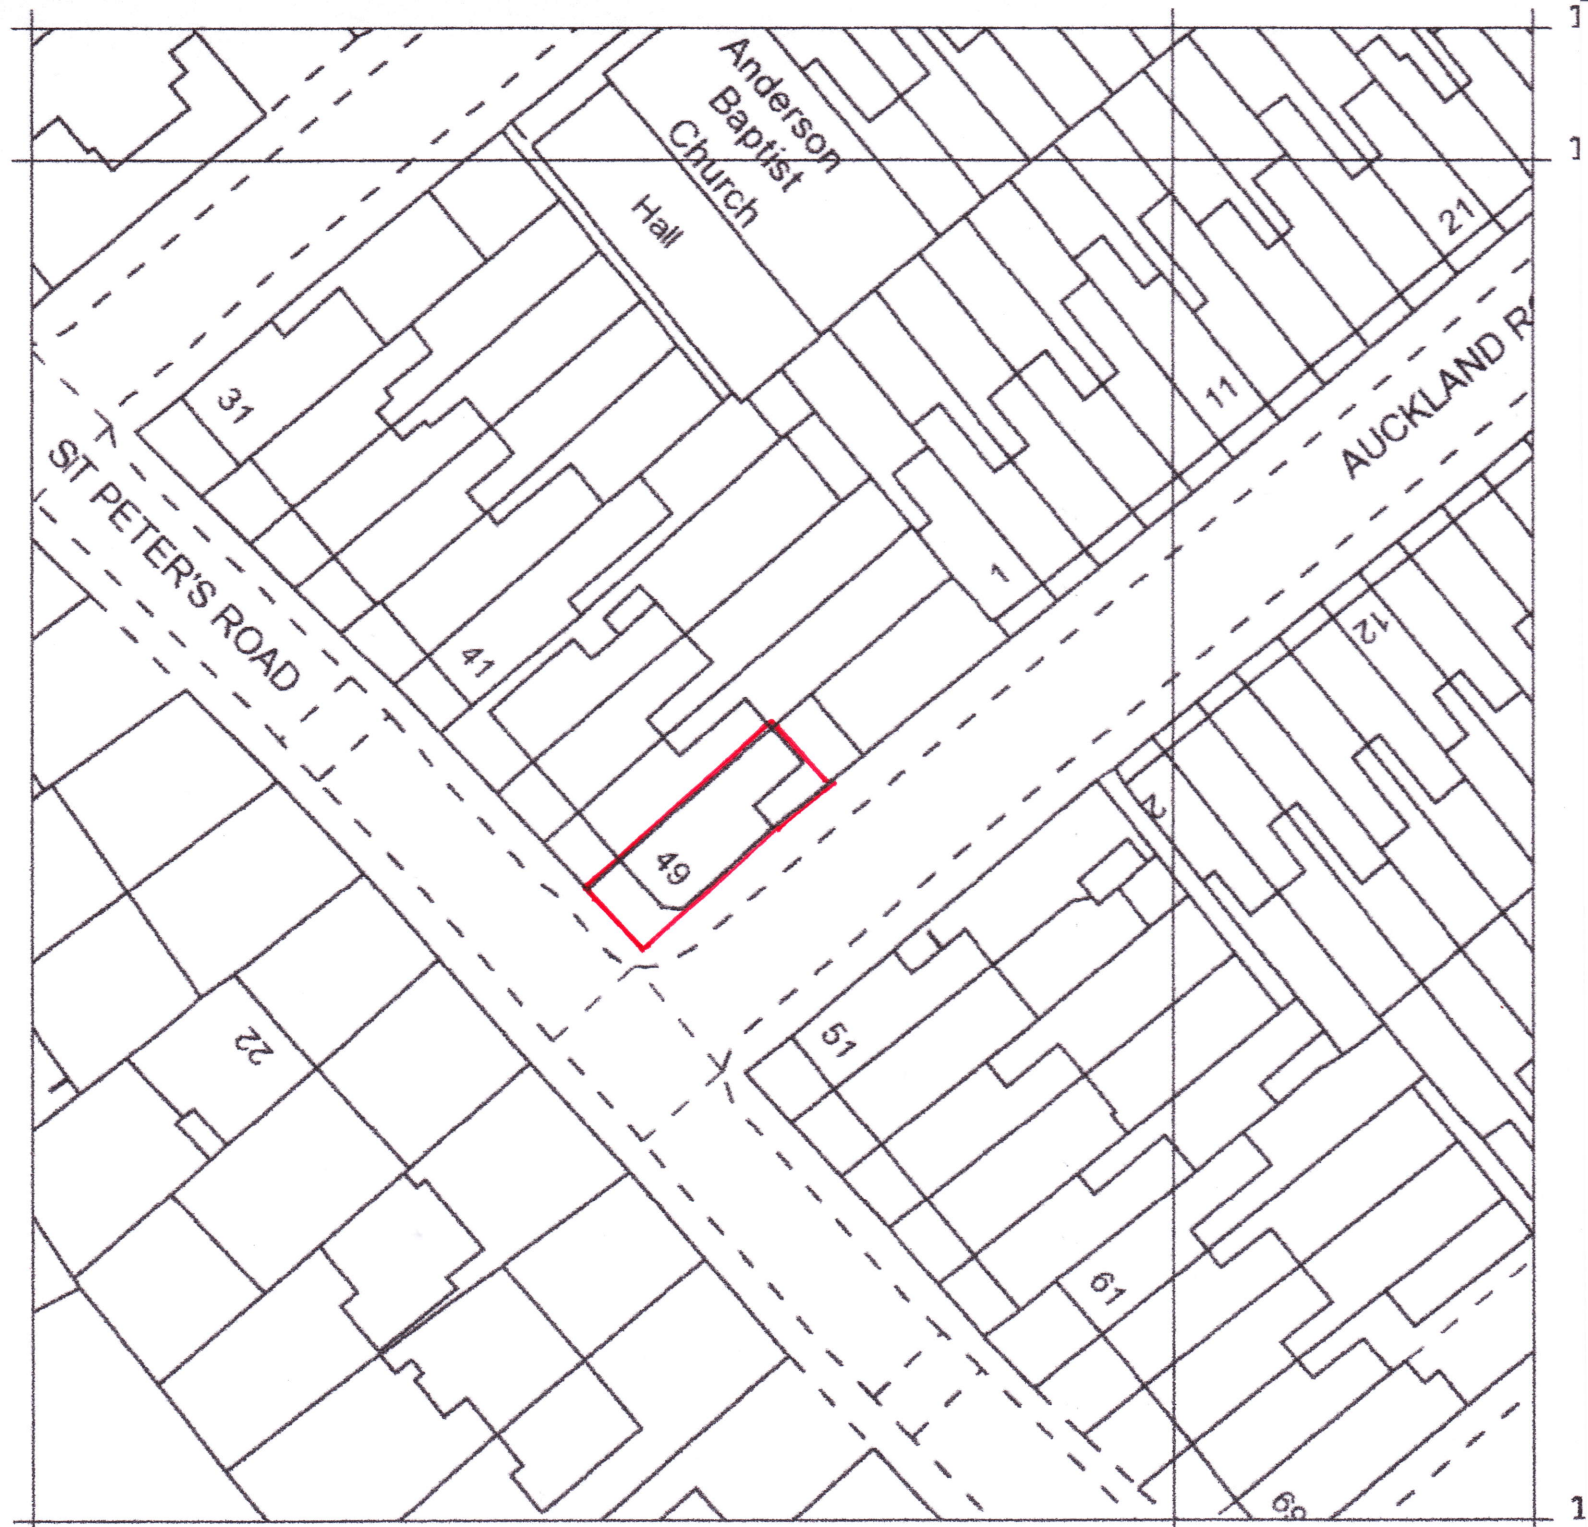

474124

474224

Block Plan:- AJT/01
49, St Peters Road, Reading RG6 1NT
Scale 1:500 @ A4

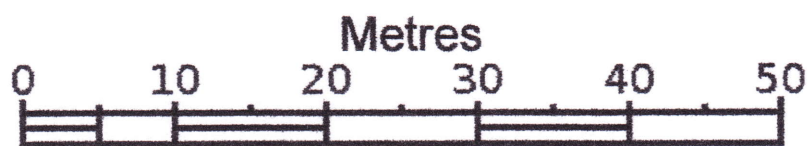

Crown Copyright and database rights.
OS License:- 100048991