



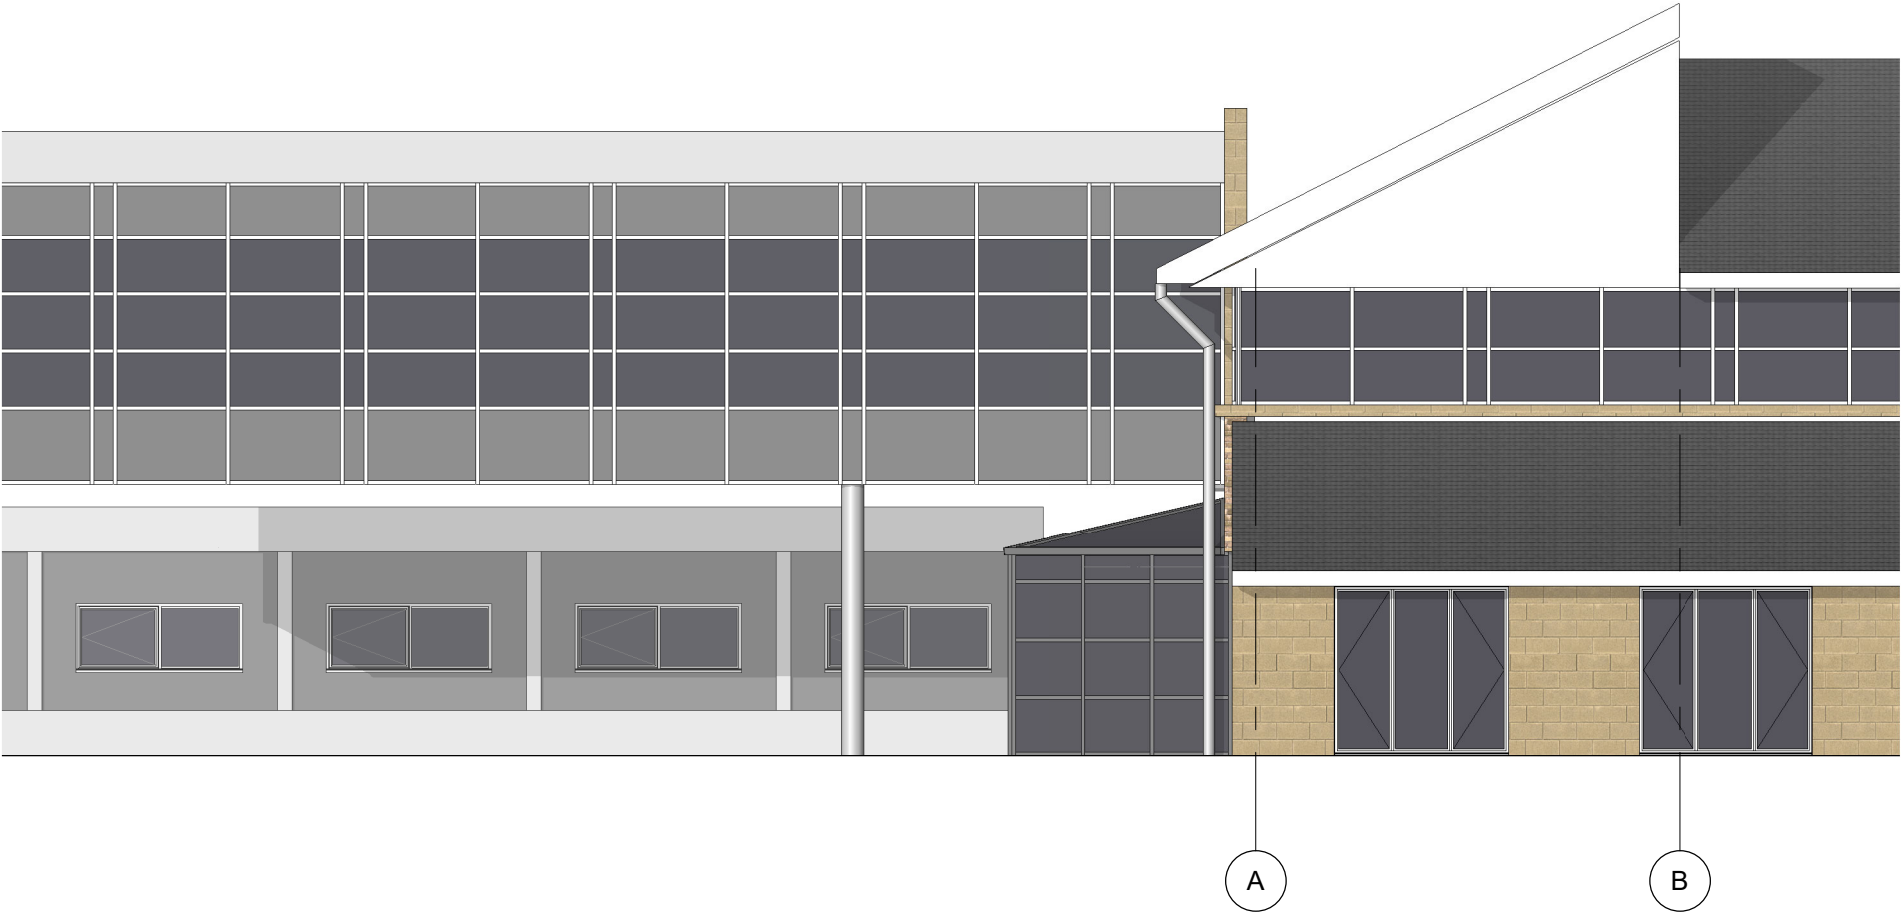


Elevation 1 - Existing

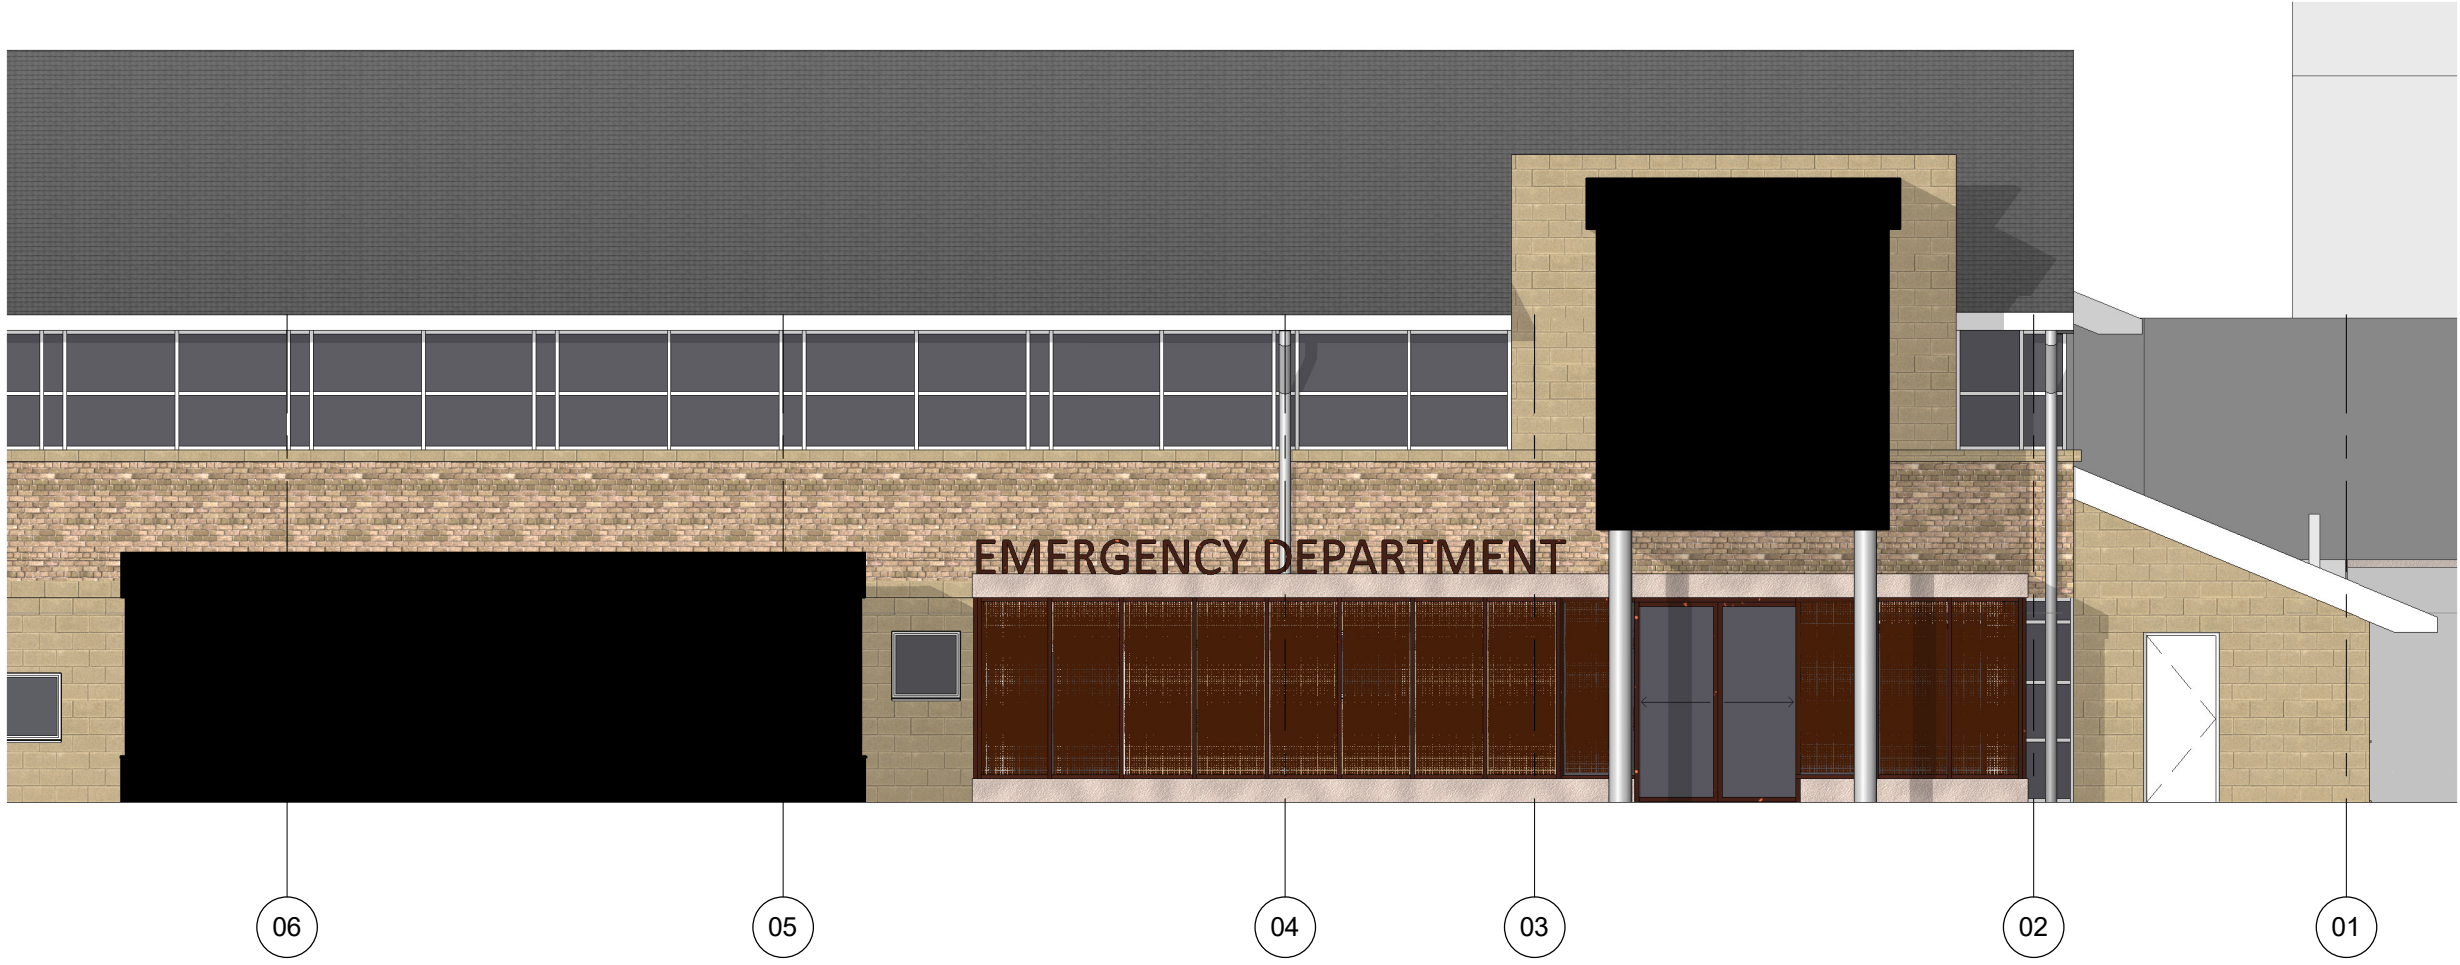

Elevation 2 - Existing



Elevation 1 - Proposed

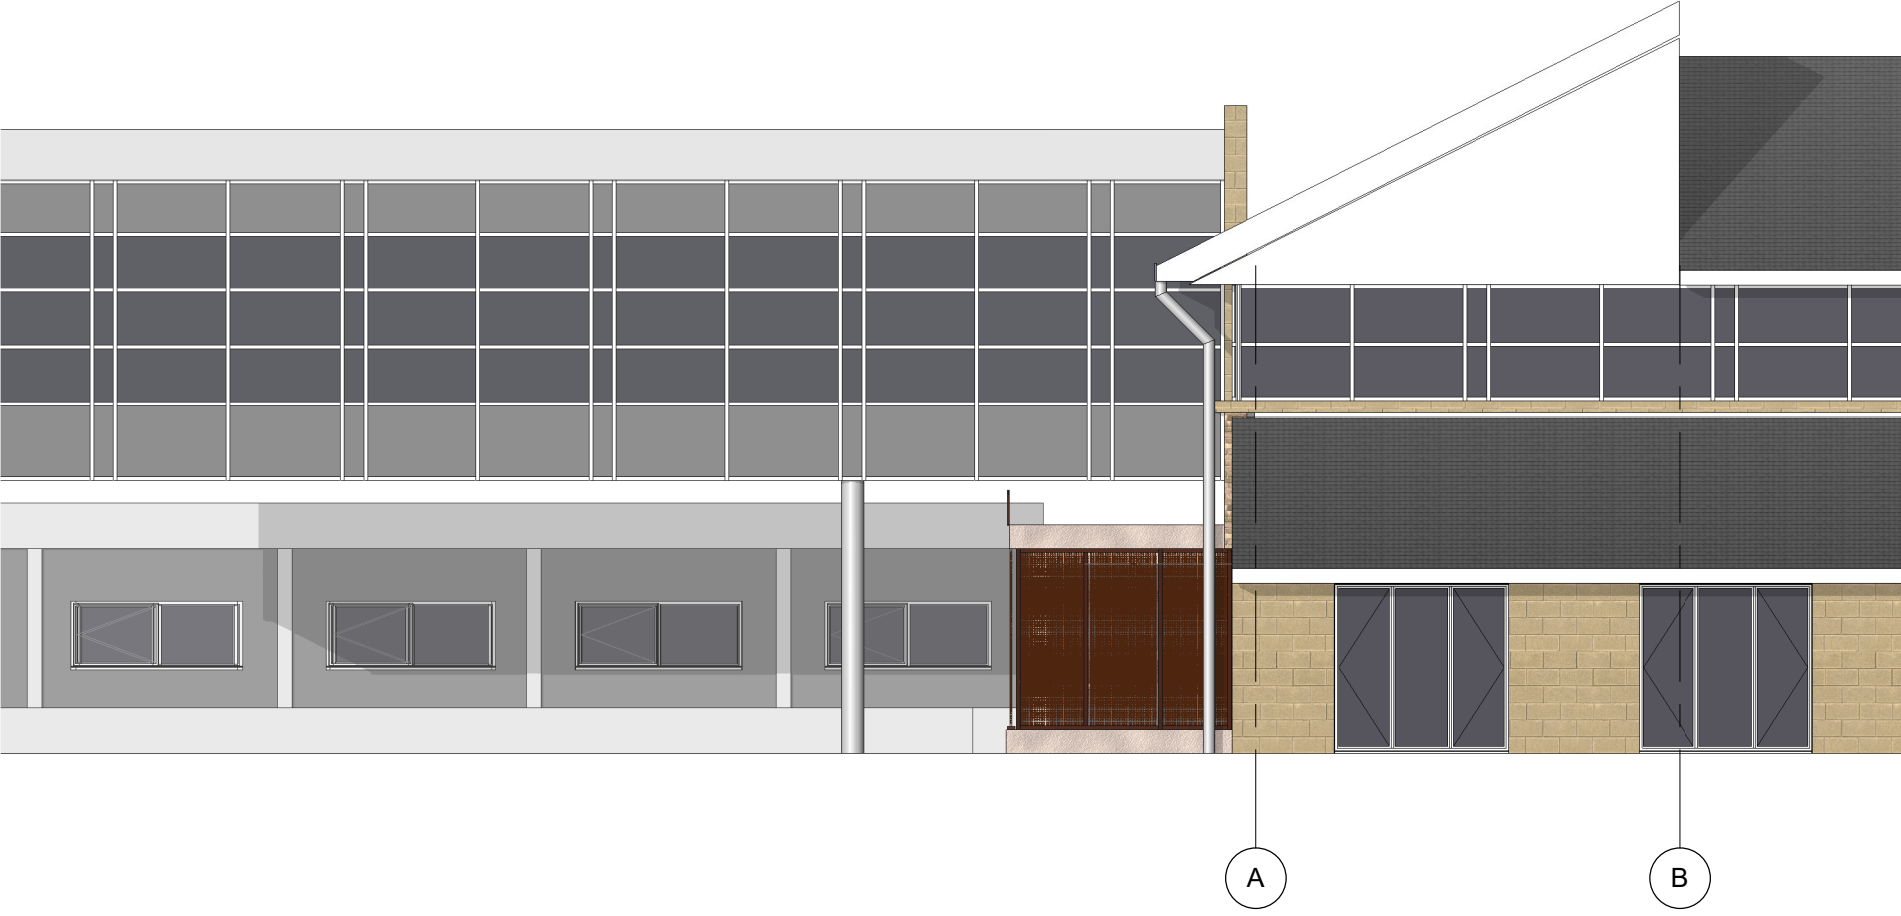

Elevation 2 - Proposed

Existing brick wall

Exposed concrete


Ceramic Fritted glass

PPC coated aluminium
curtain walling

Exposed concrete

Elevation 1 - Proposed - zoomed in

KEYPLAN

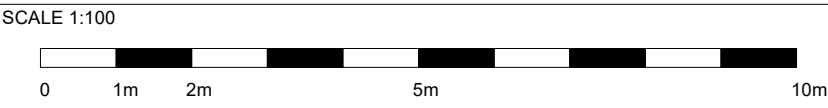

4 Northington Street
London, WC1N 2JG
+44 (0)207 490 1904
www.medicalarchitecture.com
London@medicalarchitecture.com

CLIENT

RBH

PROJECT

RBH Reading

DRAWING TITLE

Entrance Lobby Elevations 1

PROJECT NUMBER	SCALE @ A1	SUITABILITY	REVISION DATE
939	1:100		09.06.20

DRAWING NUMBER	REVISION
RBH-MAA-03-00-DR-A-401	P2