




LOCATION PLAN
SCALE 1:1250



BLOCK PLAN
SCALE 1:500

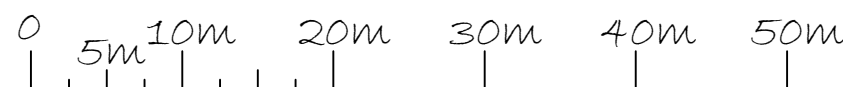

©Crown Copyright and database rights 2018 OS 100019980

PROJECT:	LAND ADJACENT TO HARTLAND COURT HARTLAND ROAD READING, RG2 8EP	DRAWING TITLE	BLOCK & LOCATION PLANS	CREATIVE DESIGN AND STRUCTURE	NEWTOWN HOUSE NEWTOWN ROAD HENLEY-ON-THAMES RG9 1HG Tel 01491 411922	DRAWING NO.	37118-07	REV.	
						DRAWN: ED	SCALE: AS STATED		
							DATE: FEB 2020		