

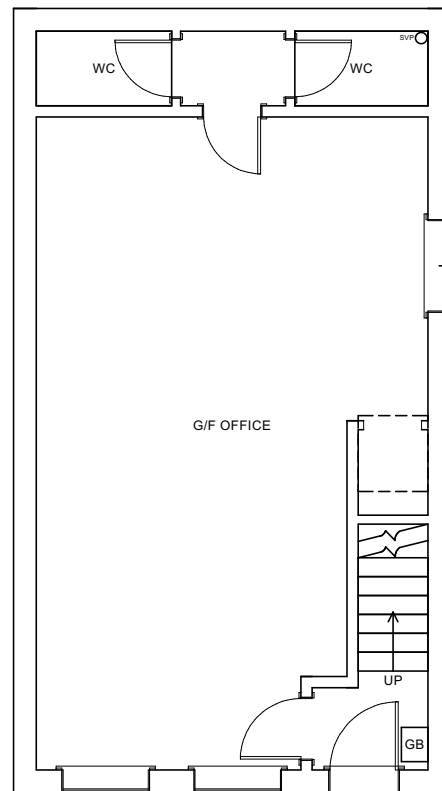



FOR CLASS O PRIOR APPROVAL APPLICATION

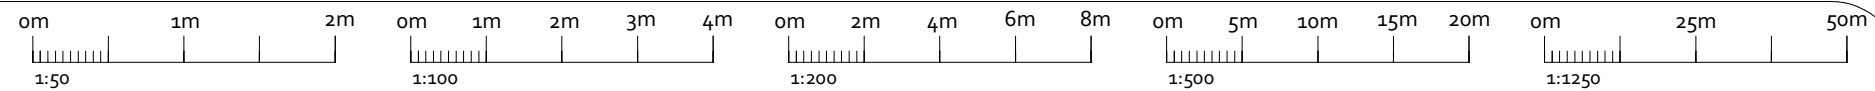

EXISTING G/F (1:100)

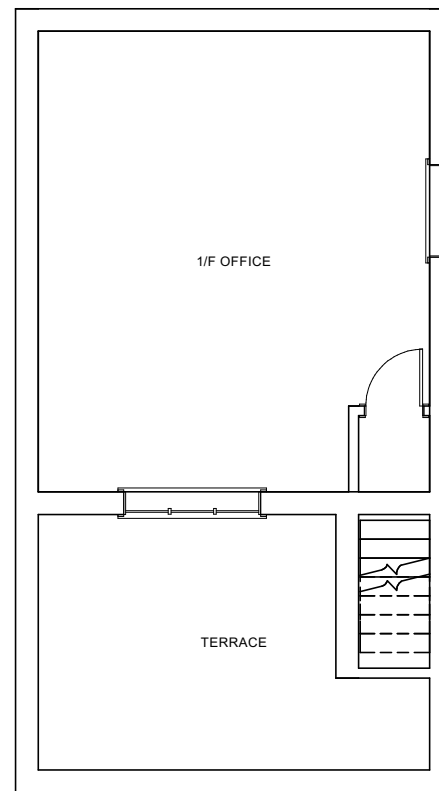

EXISTING 1/F (1:100)

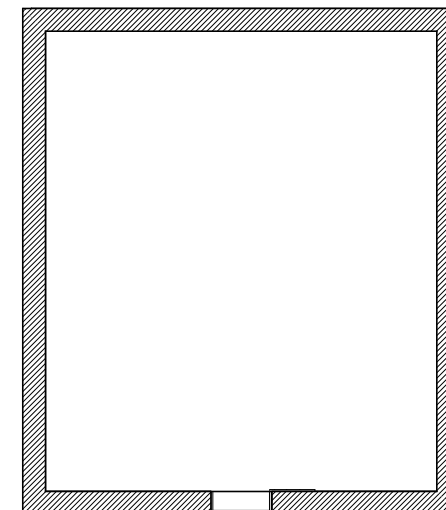

EXISTING LOFT (1:100)