



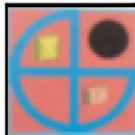

LOCATION PLAN
SCALE 1:1250@A3

BLOCK PLAN
SCALE 1:500@A3

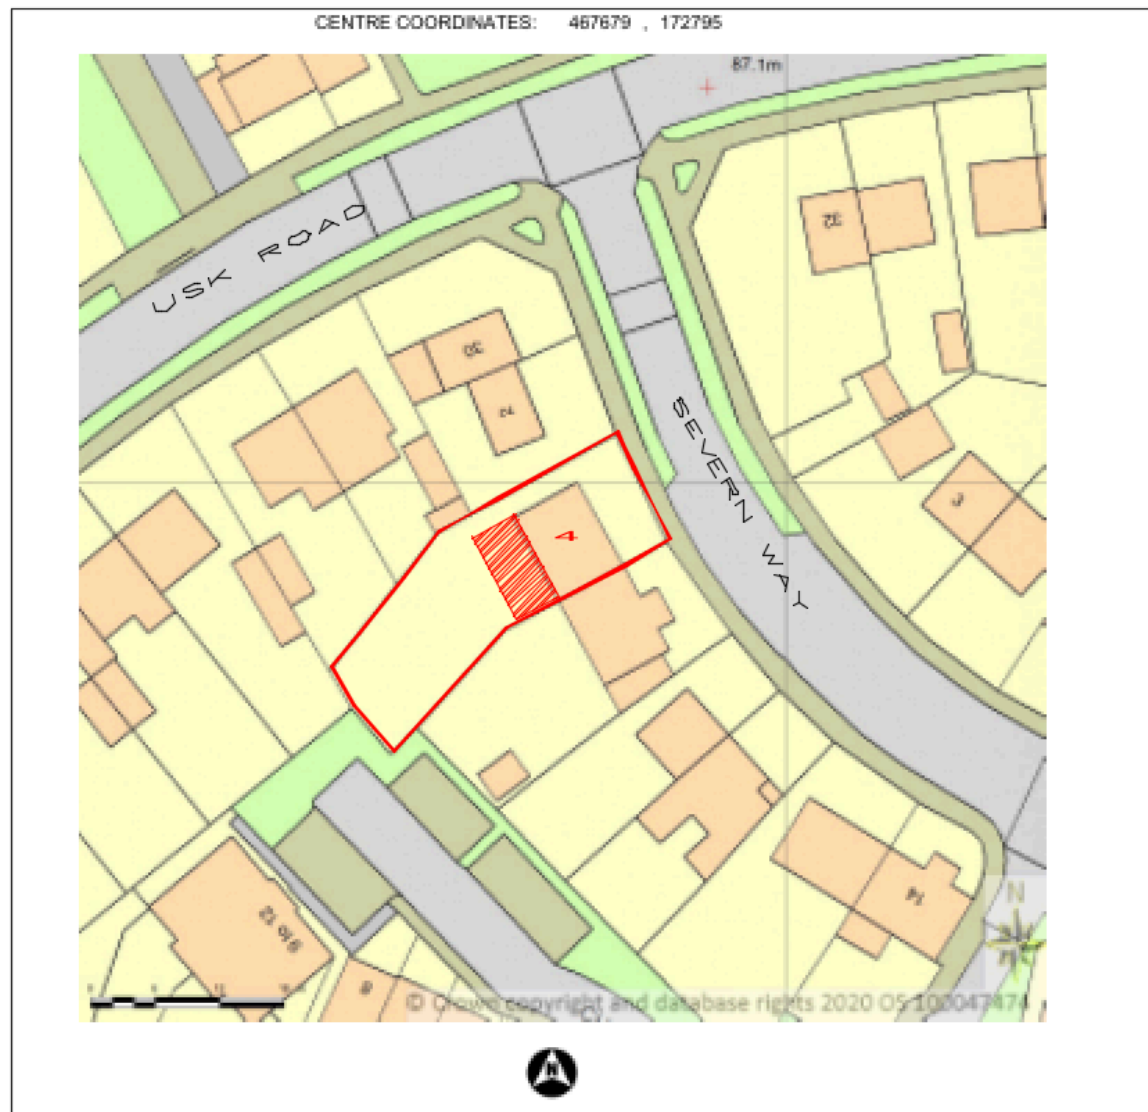

PROJECT:
PROPOSED SINGLE STOREY REAR EXTENSION

4 Severn Way
Reading

DRAWN BY:	P.S.
DATE:	21/05/2021
SCALE:	A5 SHOWN@A3
FILENAME:	19096

DRAWING TITLE:	
LOCATION AND BLOCK PLAN	
DRAWING NUMBER:	SW-01

ArchDezine Limited
archdezine7@gmail.com