
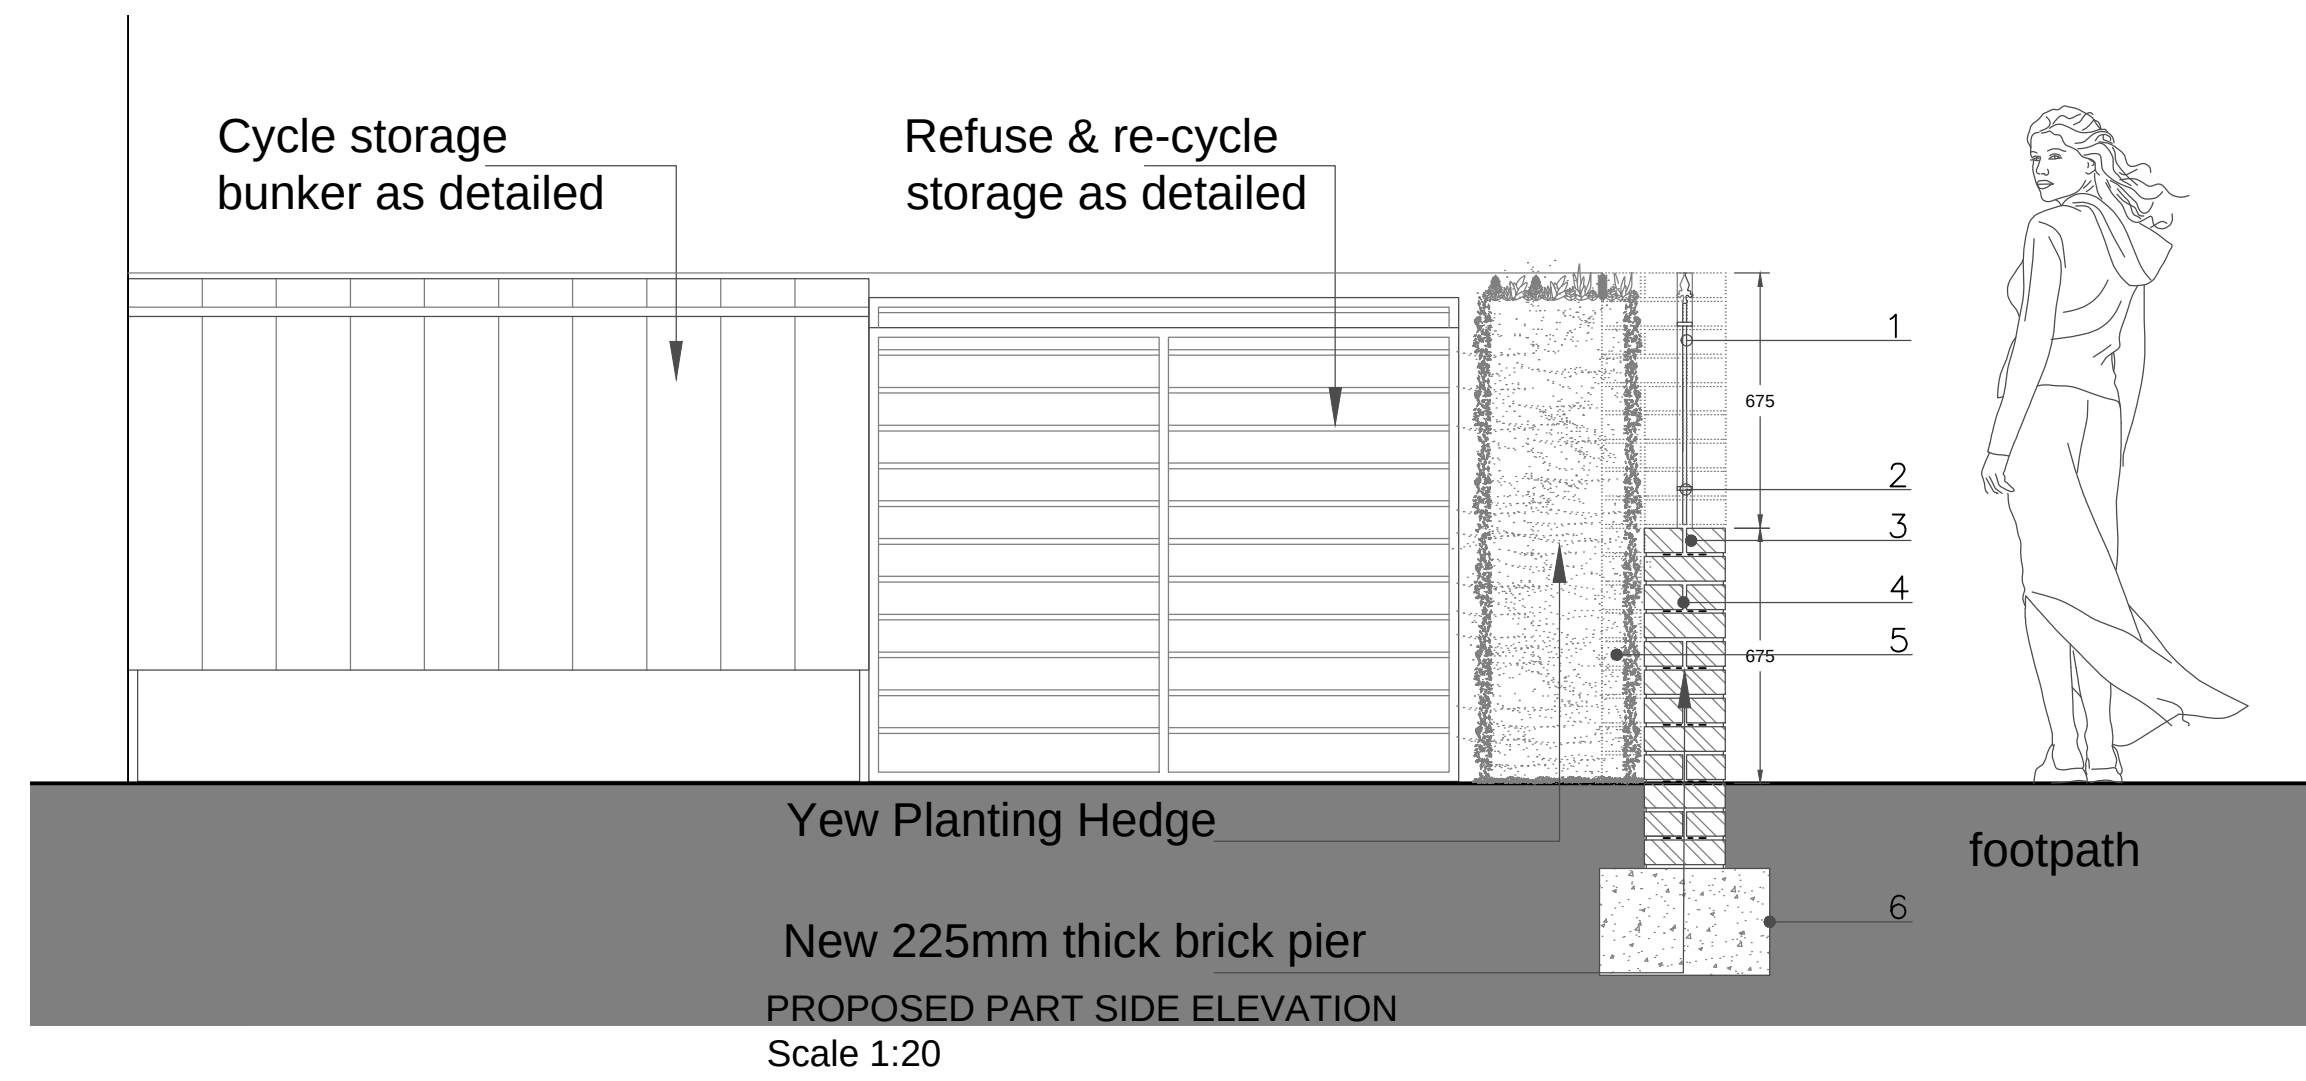


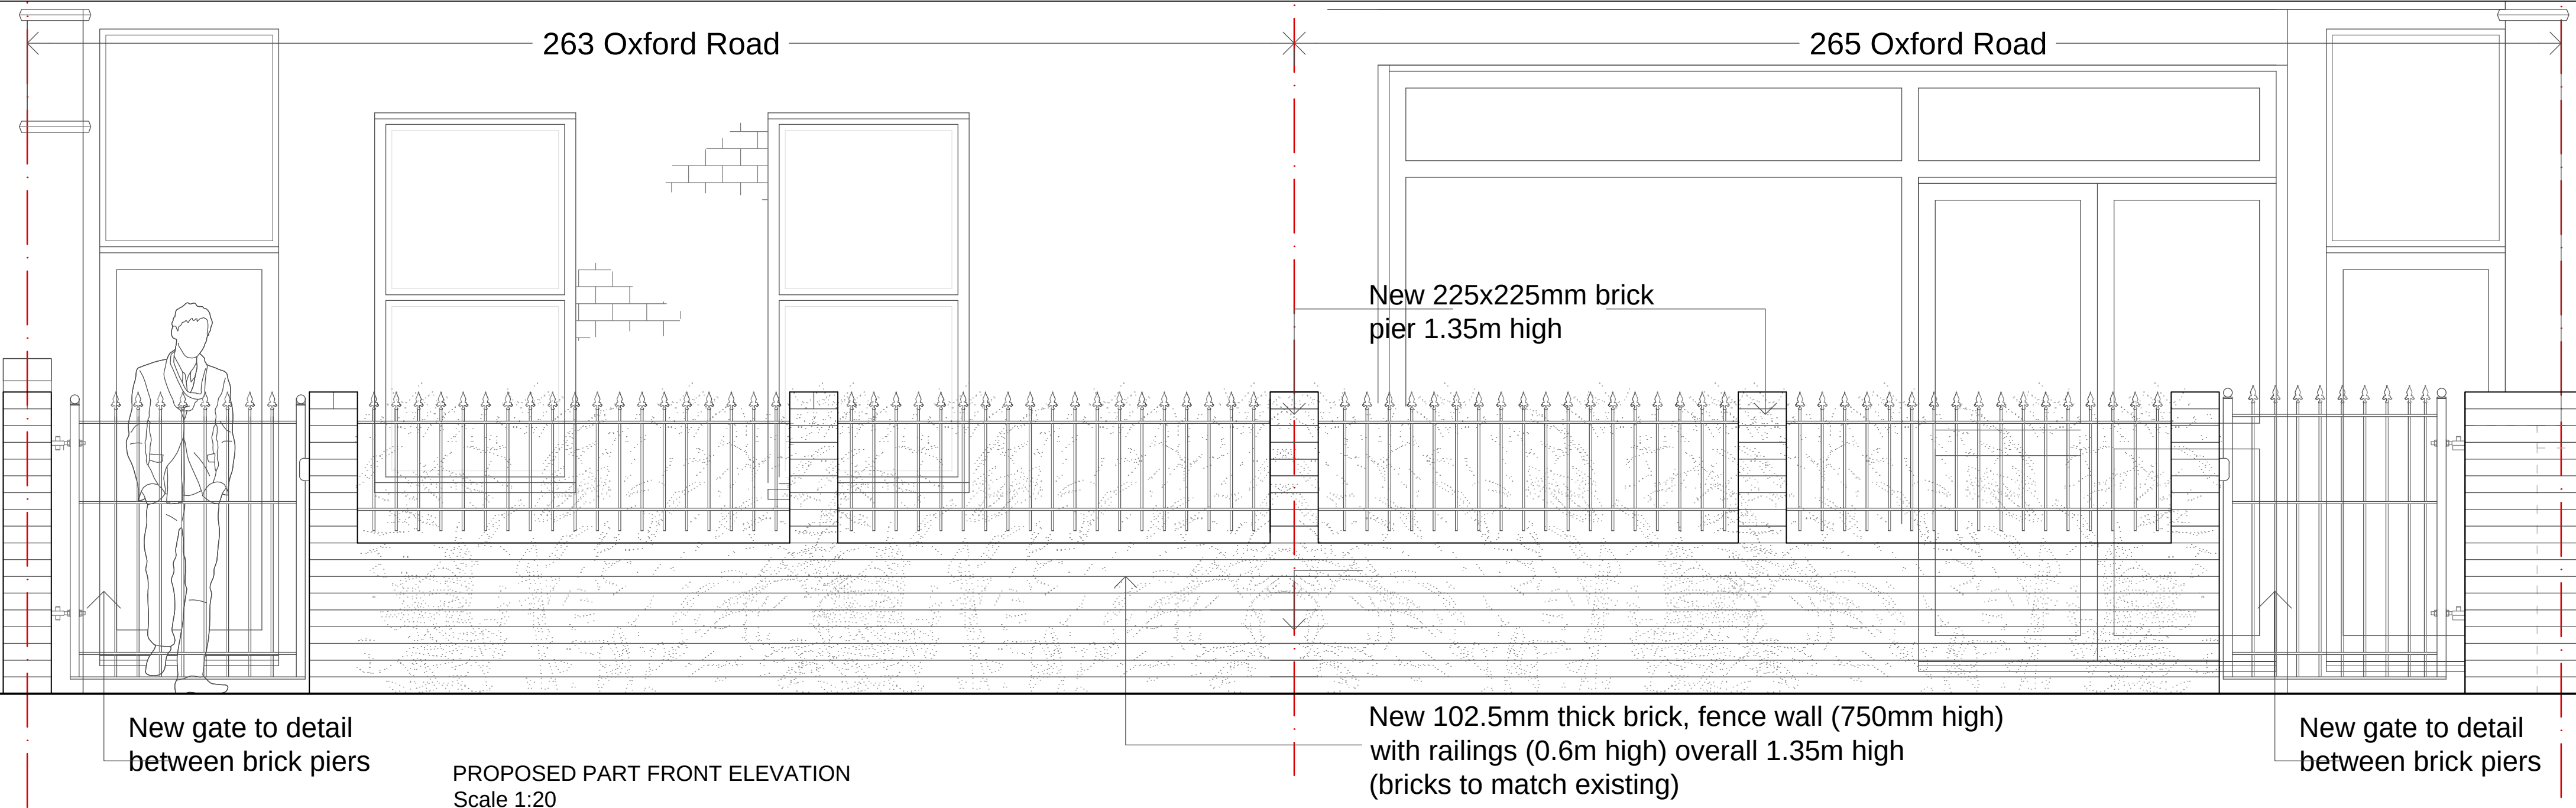

- 1. 10mm Ø MS rods at 100mm c/c painted black.
- 2. 25x10mm MS cross rails top & bottom screwed into brick piers painted black.
- 3. brick coping to be F2 S2 quality (frost resistant and low soluble salts)
- 4. Brick & Brick work to match existing
- 5. Proposed Yew Planting hedges
- 6. Foundation to be at least 3 brick courses below G.L and 450mm trench fill as per structural engineer design or to be agreed with building control surveyor.