



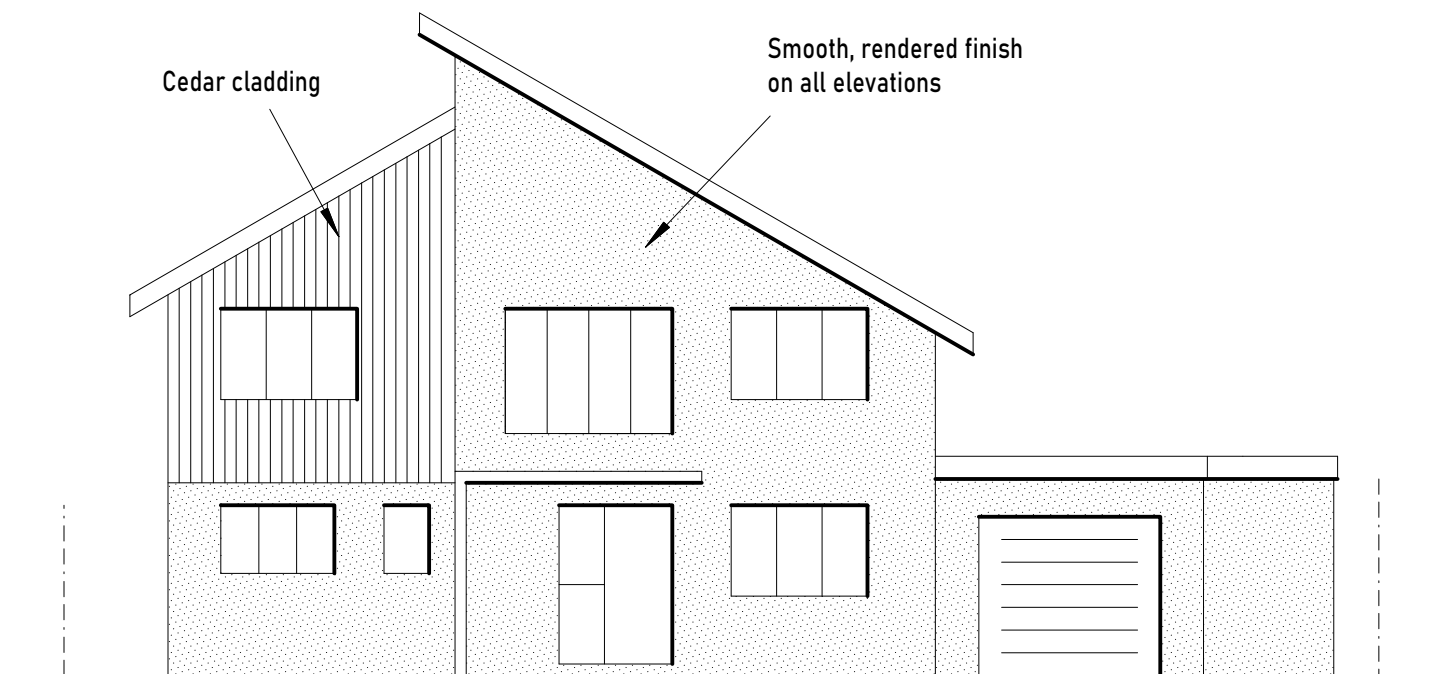


FRONT

600
(min)

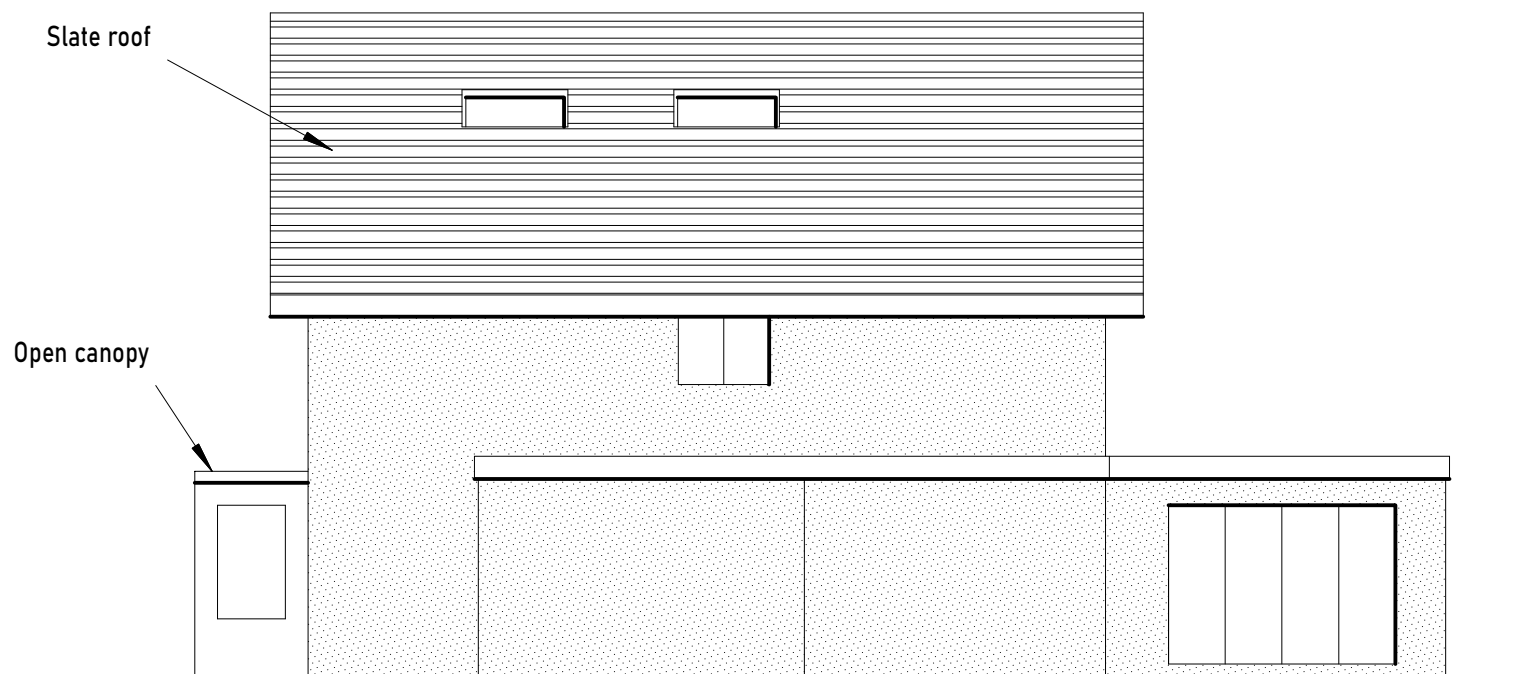


SIDE

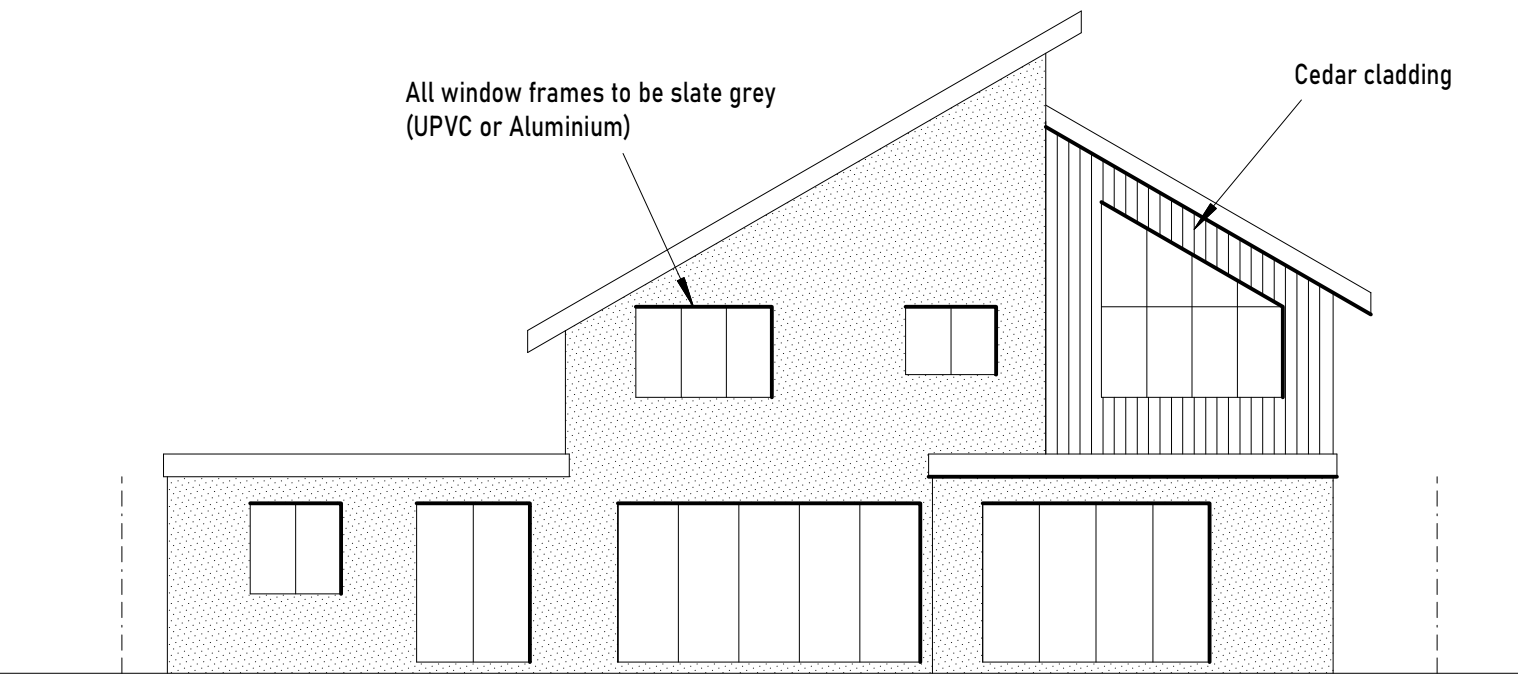


REAR

600
(min)

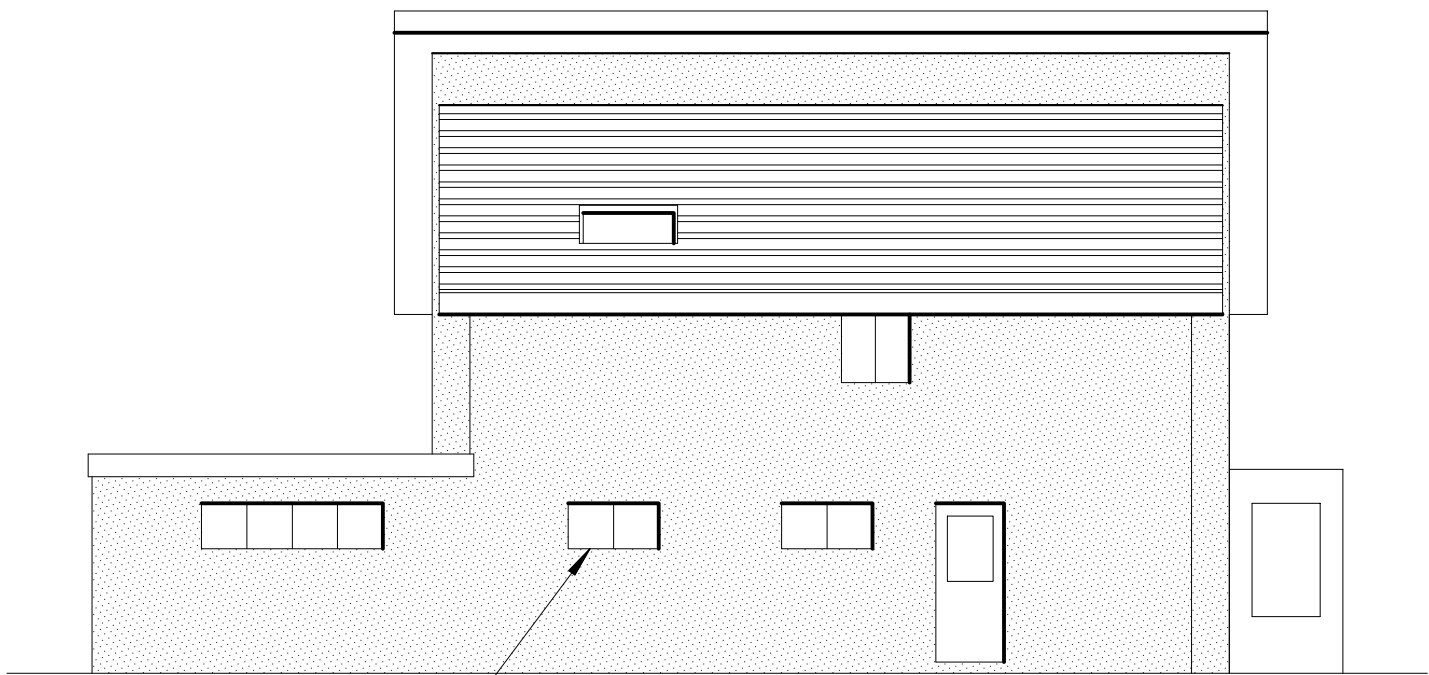

SIDE

High-level windows
along side elevation

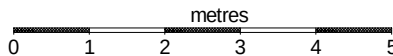

	STEPHEN BIDDLE BSc CEng FICE Email: stephen@sbiddle.co.uk Mob: 07864 122 313 Web: www.sbiddle.co.uk		
	Title:	PROPOSED ELEVATIONS	Scale: (A3) 1:100
	Drwg No:	HUNT-0320-03	Rev: A