



NOTES

NOT FOR CONSTRUCTION - THIS
DRAWING IS FOR PLANNING ONLY

MEASURED SURVEY BY PAUL
STUBBINGTON

AREAS ARE INDICATIVE AND
SUBJECT TO DESIGN DEVELOPMENT

(C) COPYRIGHT HIVES ARCHITECTS LLP

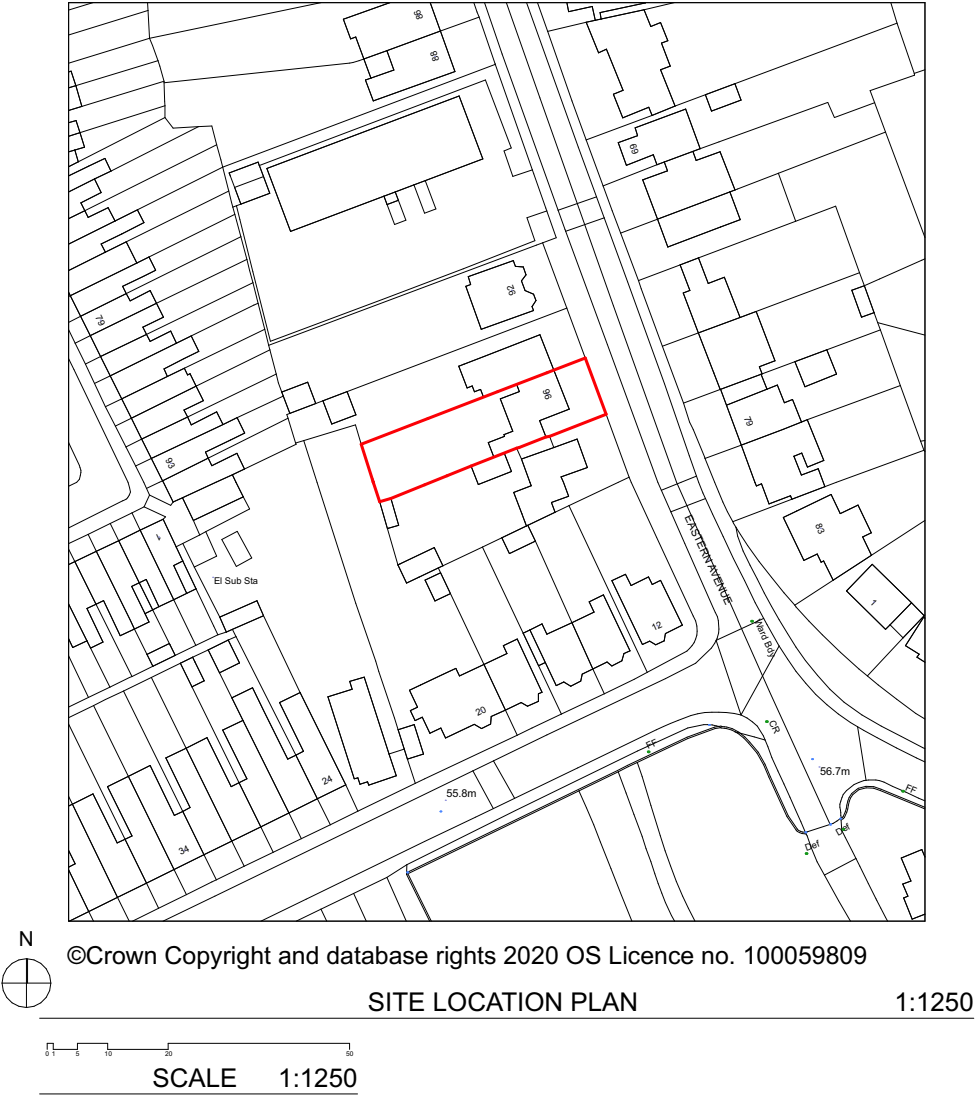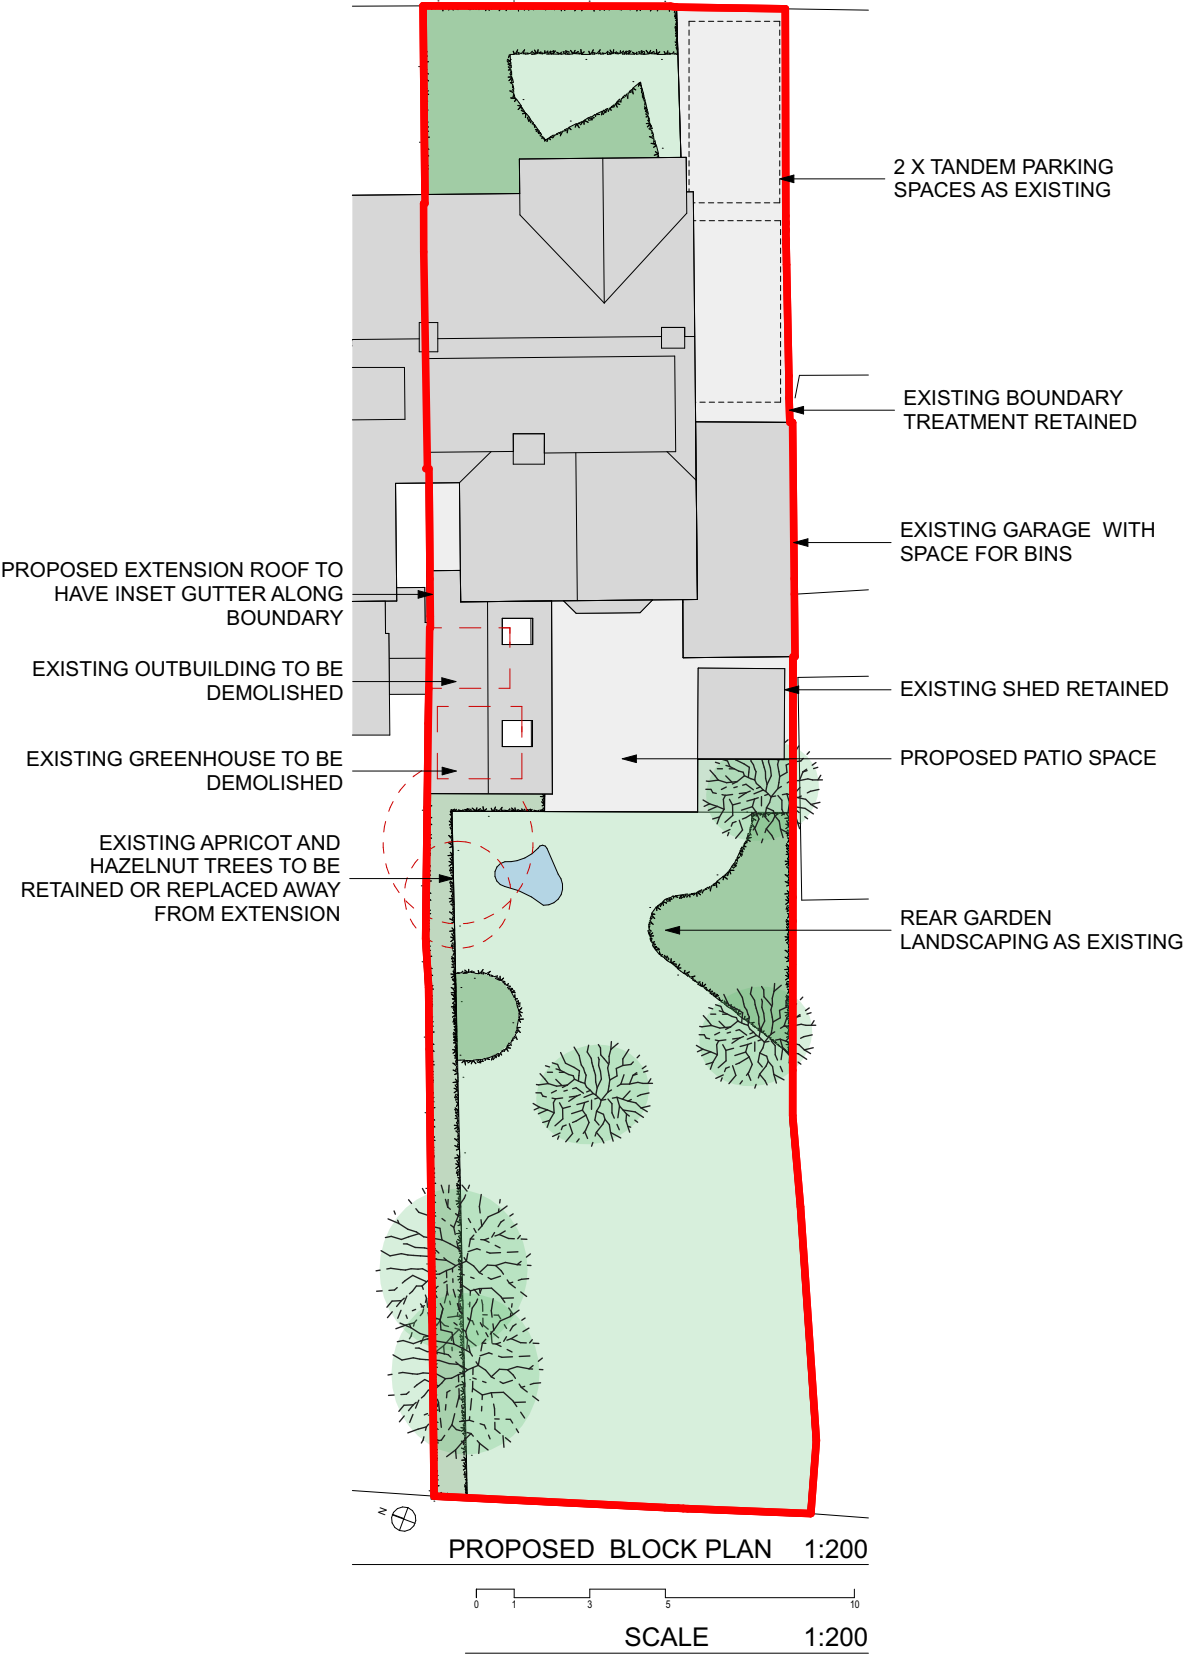

0604'21- P5 Issued for Planning

Revision History

Client

MR SPANU

Job title

**96 Eastern Avenue,
Reading, RG1 5SF**

Drawing title

**SITE LOCATION AND
PROPOSED BLOCK
PLAN**

Scale @ Drawing 1:1250, 1:200 @ A3 AD HW

Status

PLANNING ISSUE

HIVES ARCHITECTS

SINCE 1934

Hives Architects LLP
29 Castle Street, Reading, RG1 7SB
0118 958 7331 www.hivesarchitects.co.uk

Project Drawing Revision

2816 001P5