


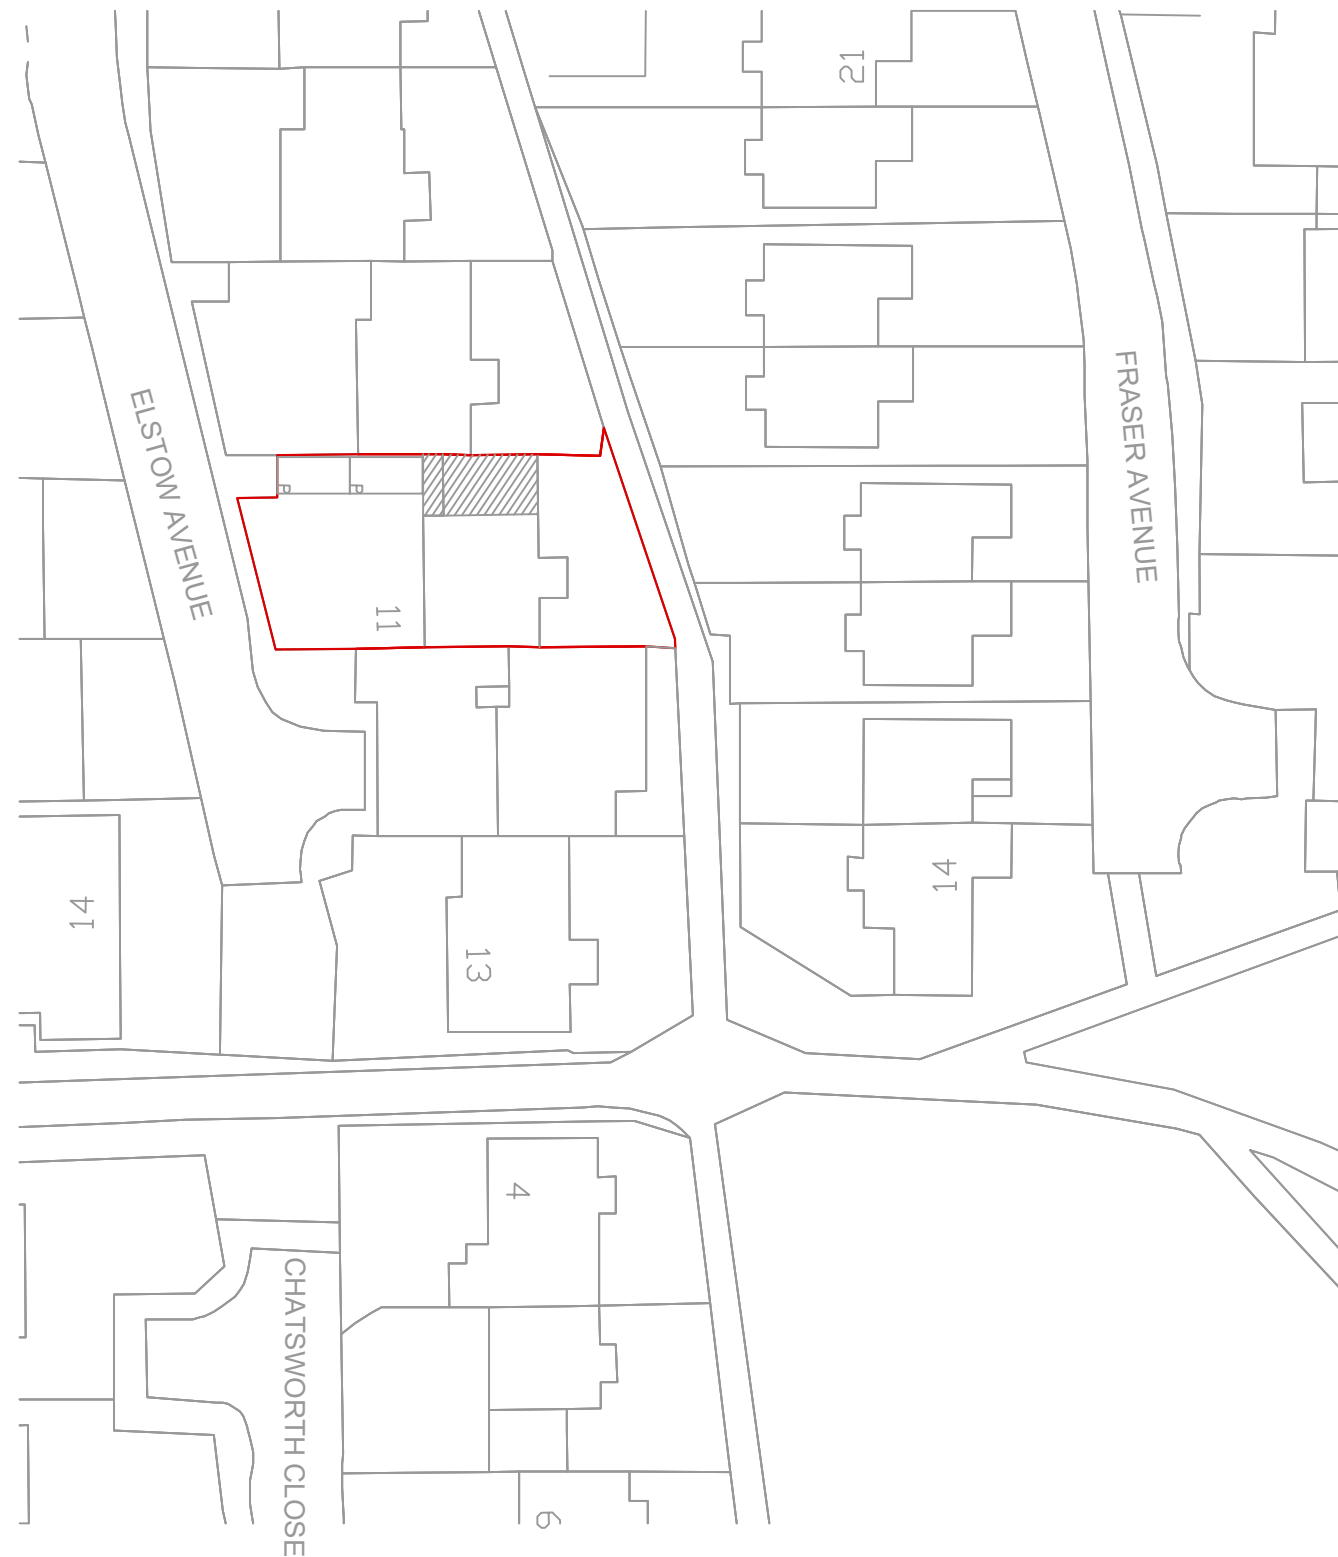


LOCATION PLAN

SCALE 1:1250



BLOCK PLAN

SCALE 1:500

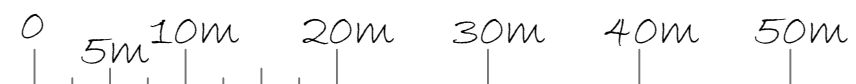

PROJECT: 11 ELSTON AVENUE CAVERSHAM RG4 6RX	DRAWING TITLE BLOCK AND LOCATION PLANS	CREATIVE DESIGN NEWTOWN HOUSE NEWTOWN ROAD HENLEY-ON-THAMES RG9 1HQ Tel 01491 411922	DRAWN: BD	DRAWING NO. 34520-05	REV.
			SCALE: AS STATED		
			DATE: JAN 2021		