


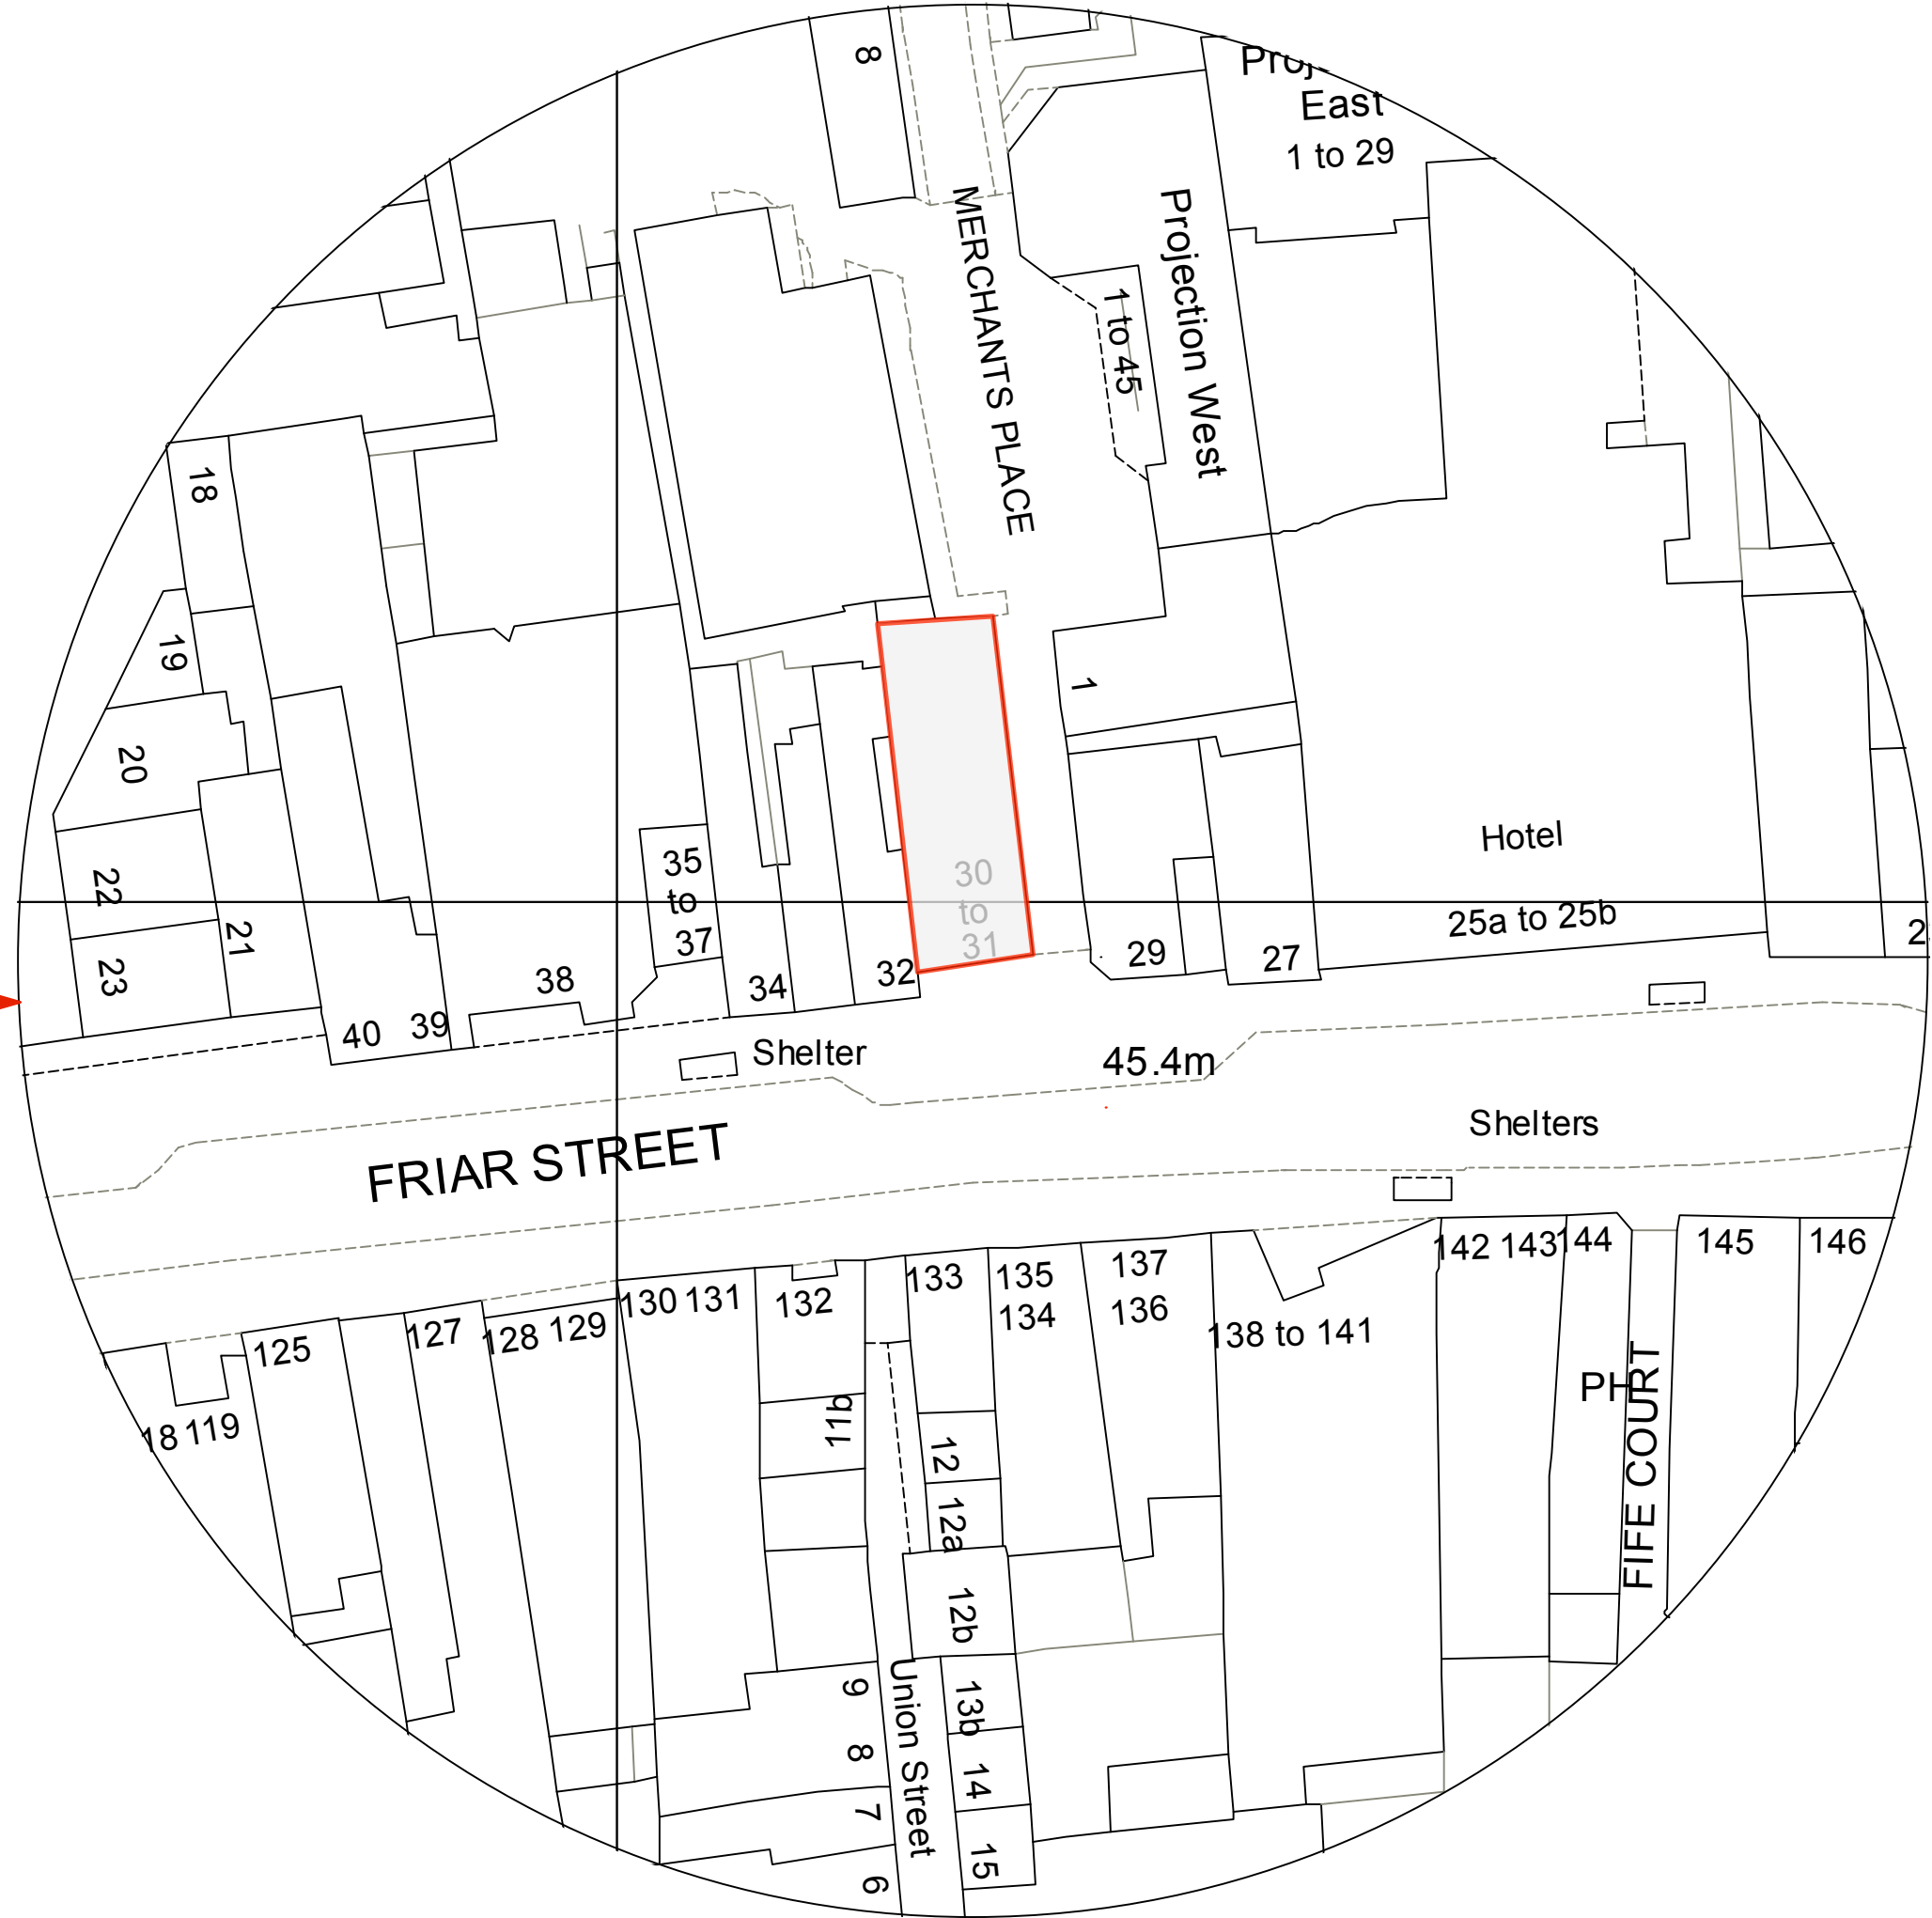

01 Site Location Plan
A010 1:1250 @ A1 / 1:2500 @A3

N
0m 125m 250m 500m 750m 1000m 1250m
1:1250 Scale Bar



02 Block plan
A010 1:500 @ A1 / 1:1000 @A3

N
0m 5m 10m 20m 30m 40m 50m
1:500 Scale Bar