



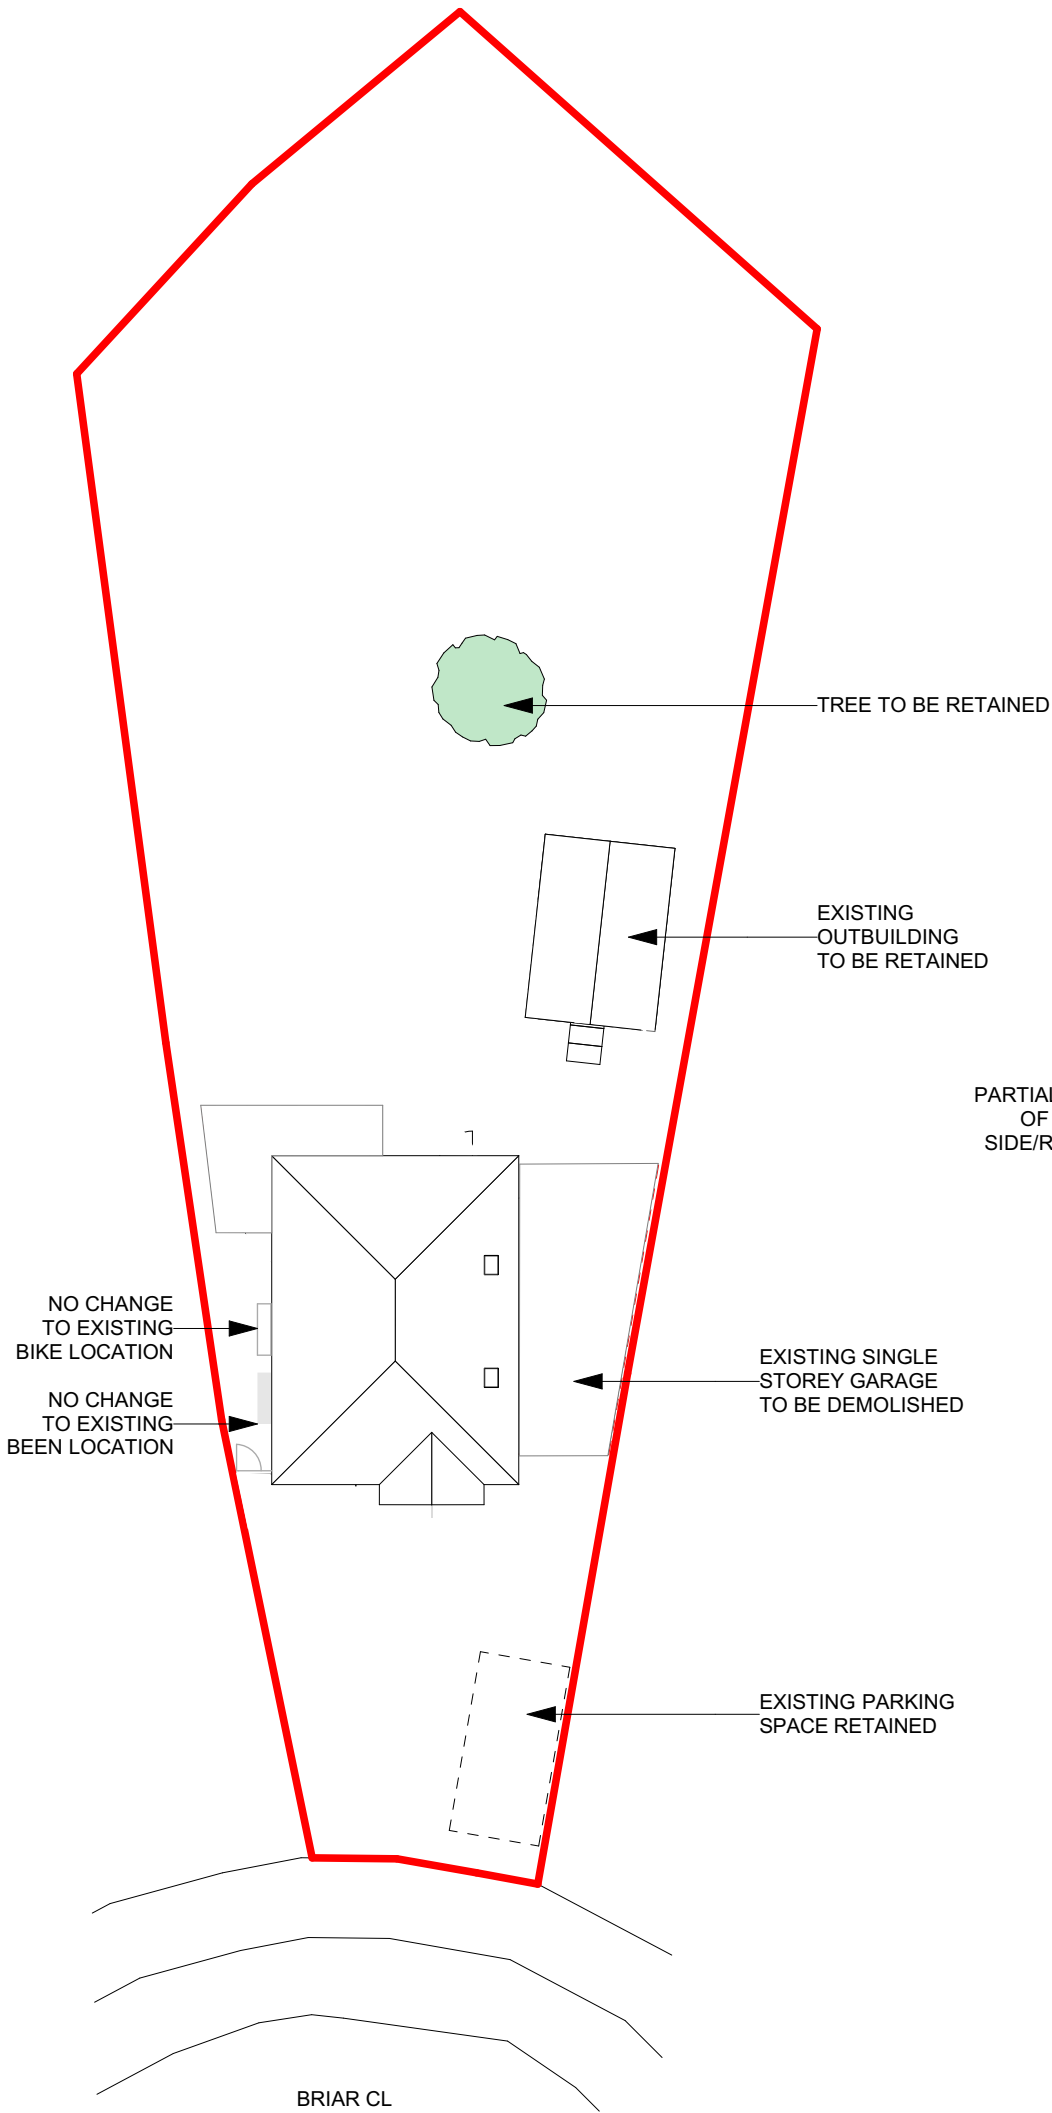

EXISTING BLOCK PLAN 1:200

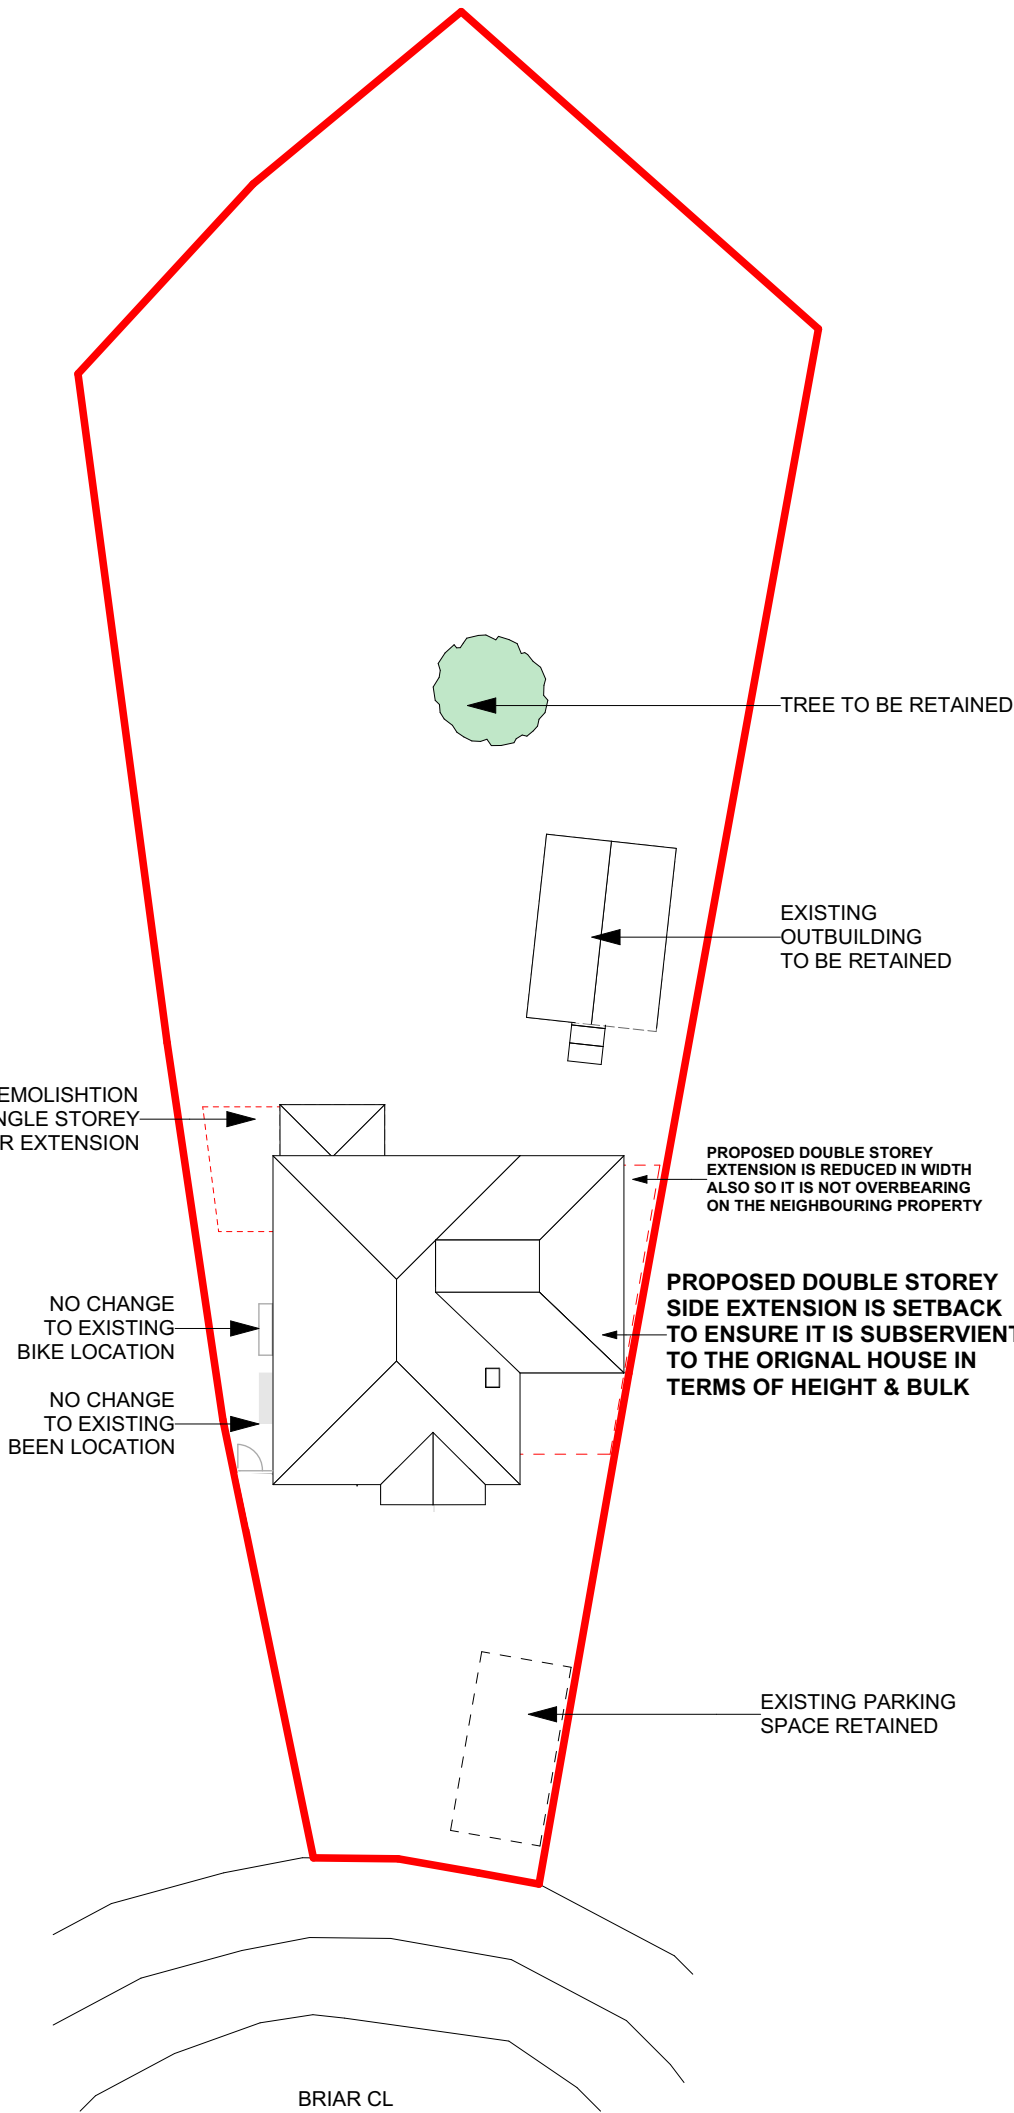

PROPOSED BLOCK PLAN 1:200

Notes

THIS DRAWING IS PREPARED FOR PLANNINGSUBMISSION ONLY.
THIS DRAWING IS BASED ON OS INFORMATION ONLY.

THE PROPOSAL IS SUBJECT TO PLANNING, BUILDING CONTROL,
DETAILED DESIGN, CDM, LEGAL INVESTIGATIONS, SURVEY, ETC.

NO STRUCTURAL SURVEY, OR ADVICE HAS BEEN USED IN THE
COMPILATION OF THESE DRAWINGS.

AREAS SHOWN ARE APPROXIMATE, AND SUBJECT TO DETAILED
DESIGN. NOT FOR CONSTRUCTION

©COPYRIGHT NOWTAK LTD

Client/s

Miss Dooley

Project Information

8 Briar Close,
Caversham, Reading RG4
7QH

Issue

Drawing Title

EXISTING + PROPOSED
BLOCK PLANS

Scale

1:100 @A2

Project Status

PLANNING

Drawn

FM

Project

0006 21

Checked

FM

Drawing

002

Revision

P5

NOWTAK LTD

62 Brook Street West, Reading, RG1 6BB
07757 215 219
info@nowtak.com
www.nowtak.com
NOWTAK is a Private Limited Company, registered in England and Wales, No 13008727.