


THIS DRAWING IS THE PROPERTY OF CREATIVE DESIGN
(STRUCTURAL) LTD - COPYING / REDISTRIBUTION BY CONSENT ONLY
NOTES

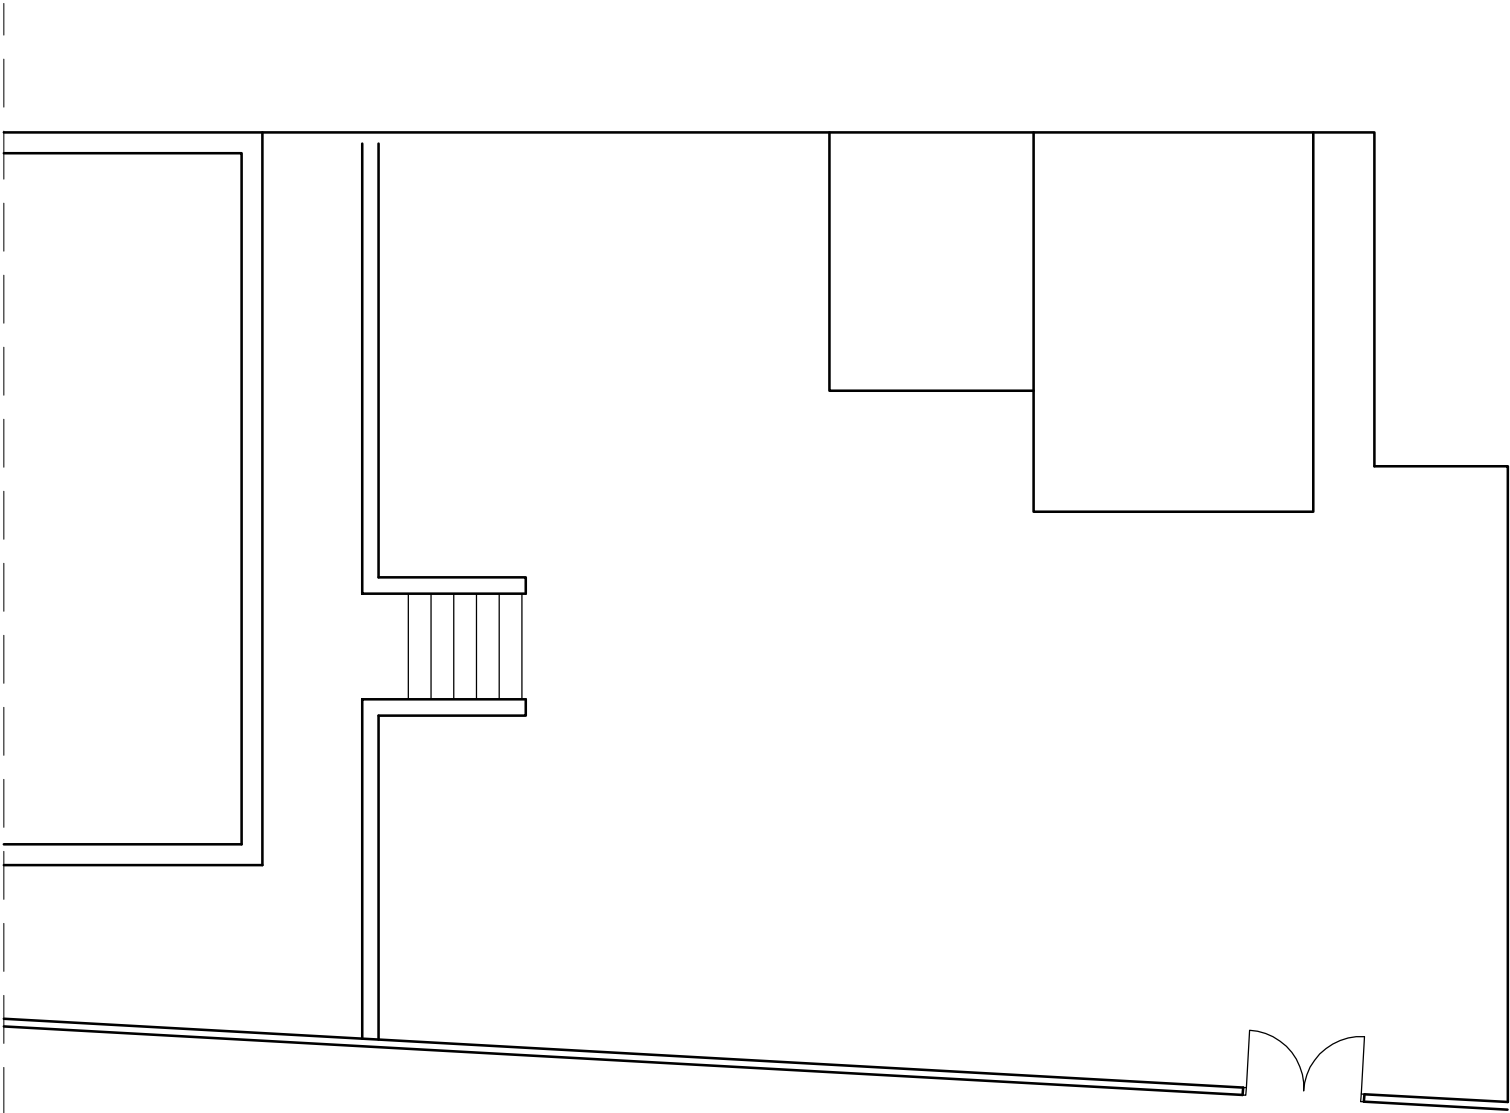

PROPOSED FLOOR
PLAN

PROJECT 34 HOGARTH AVENUE READING RG30 4QW				
TITLE 				