




Proposed SE Elevation

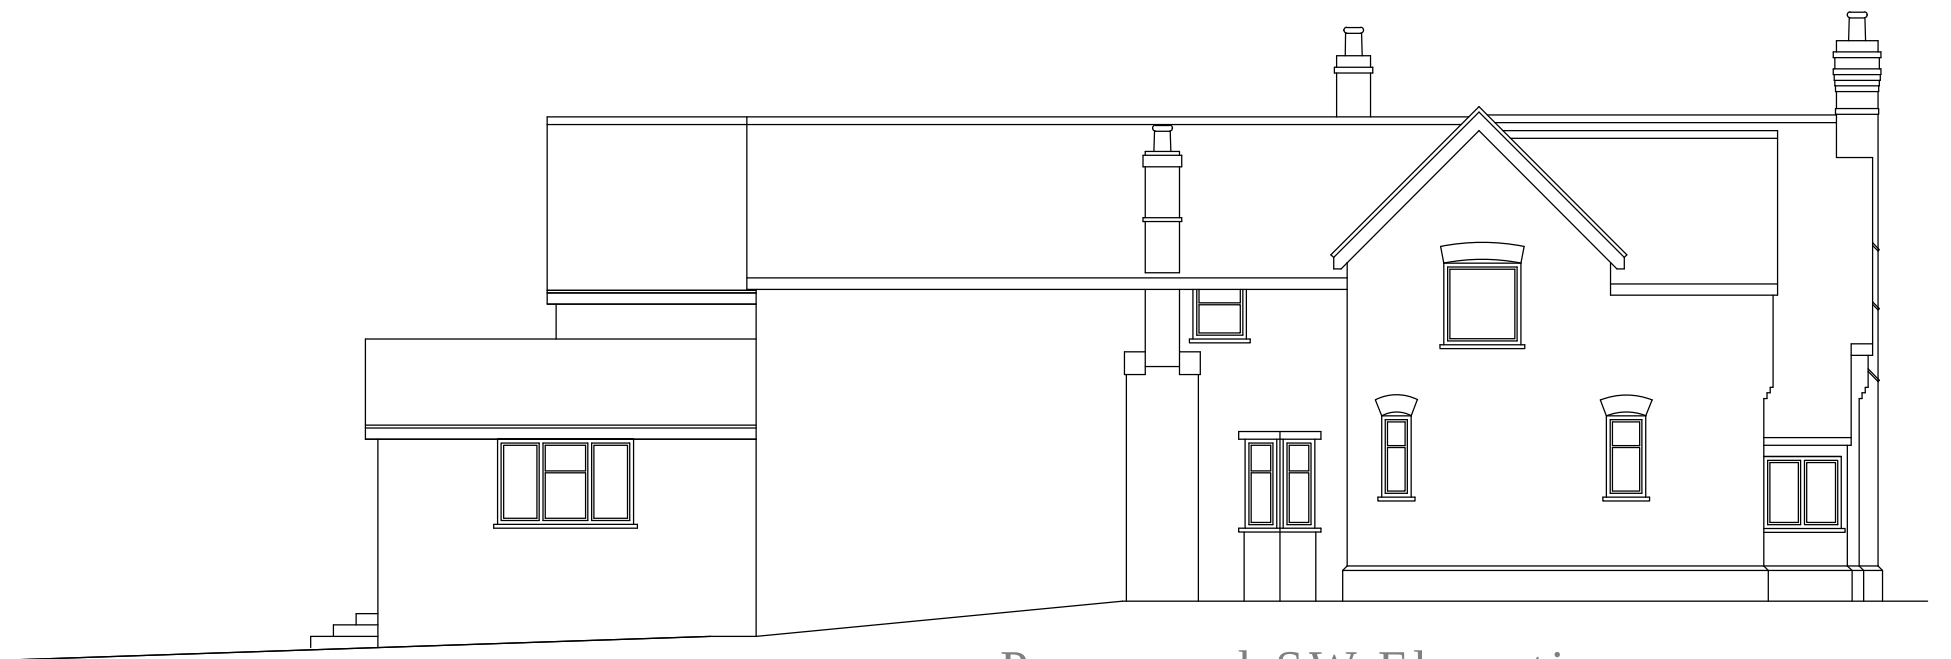


Proposed SW Elevation



Proposed NW Elevation



Proposed NE Elevation

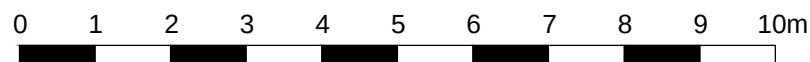

1:100 Scale



ARD

CHARTERED ARCHITECT

PROSPECT COTTAGE
26 WINDMILL ROAD
MORTIMER COMMON
BERKSHIRE
RG7 3RN

Mob. 07950 311036

PROJECT

Proposed Rear and Side Extensions
13 Erleigh Road, Reading, RG1 5LR

DRAWING TITLE

Proposed Elevations

DATE

05/03/21

SCALE

1:100 @ A3

CLIENT

Mr Harjit Singh and Mrs Harpinder Kaur

DWG NO.

21/02/04

REVISION

A