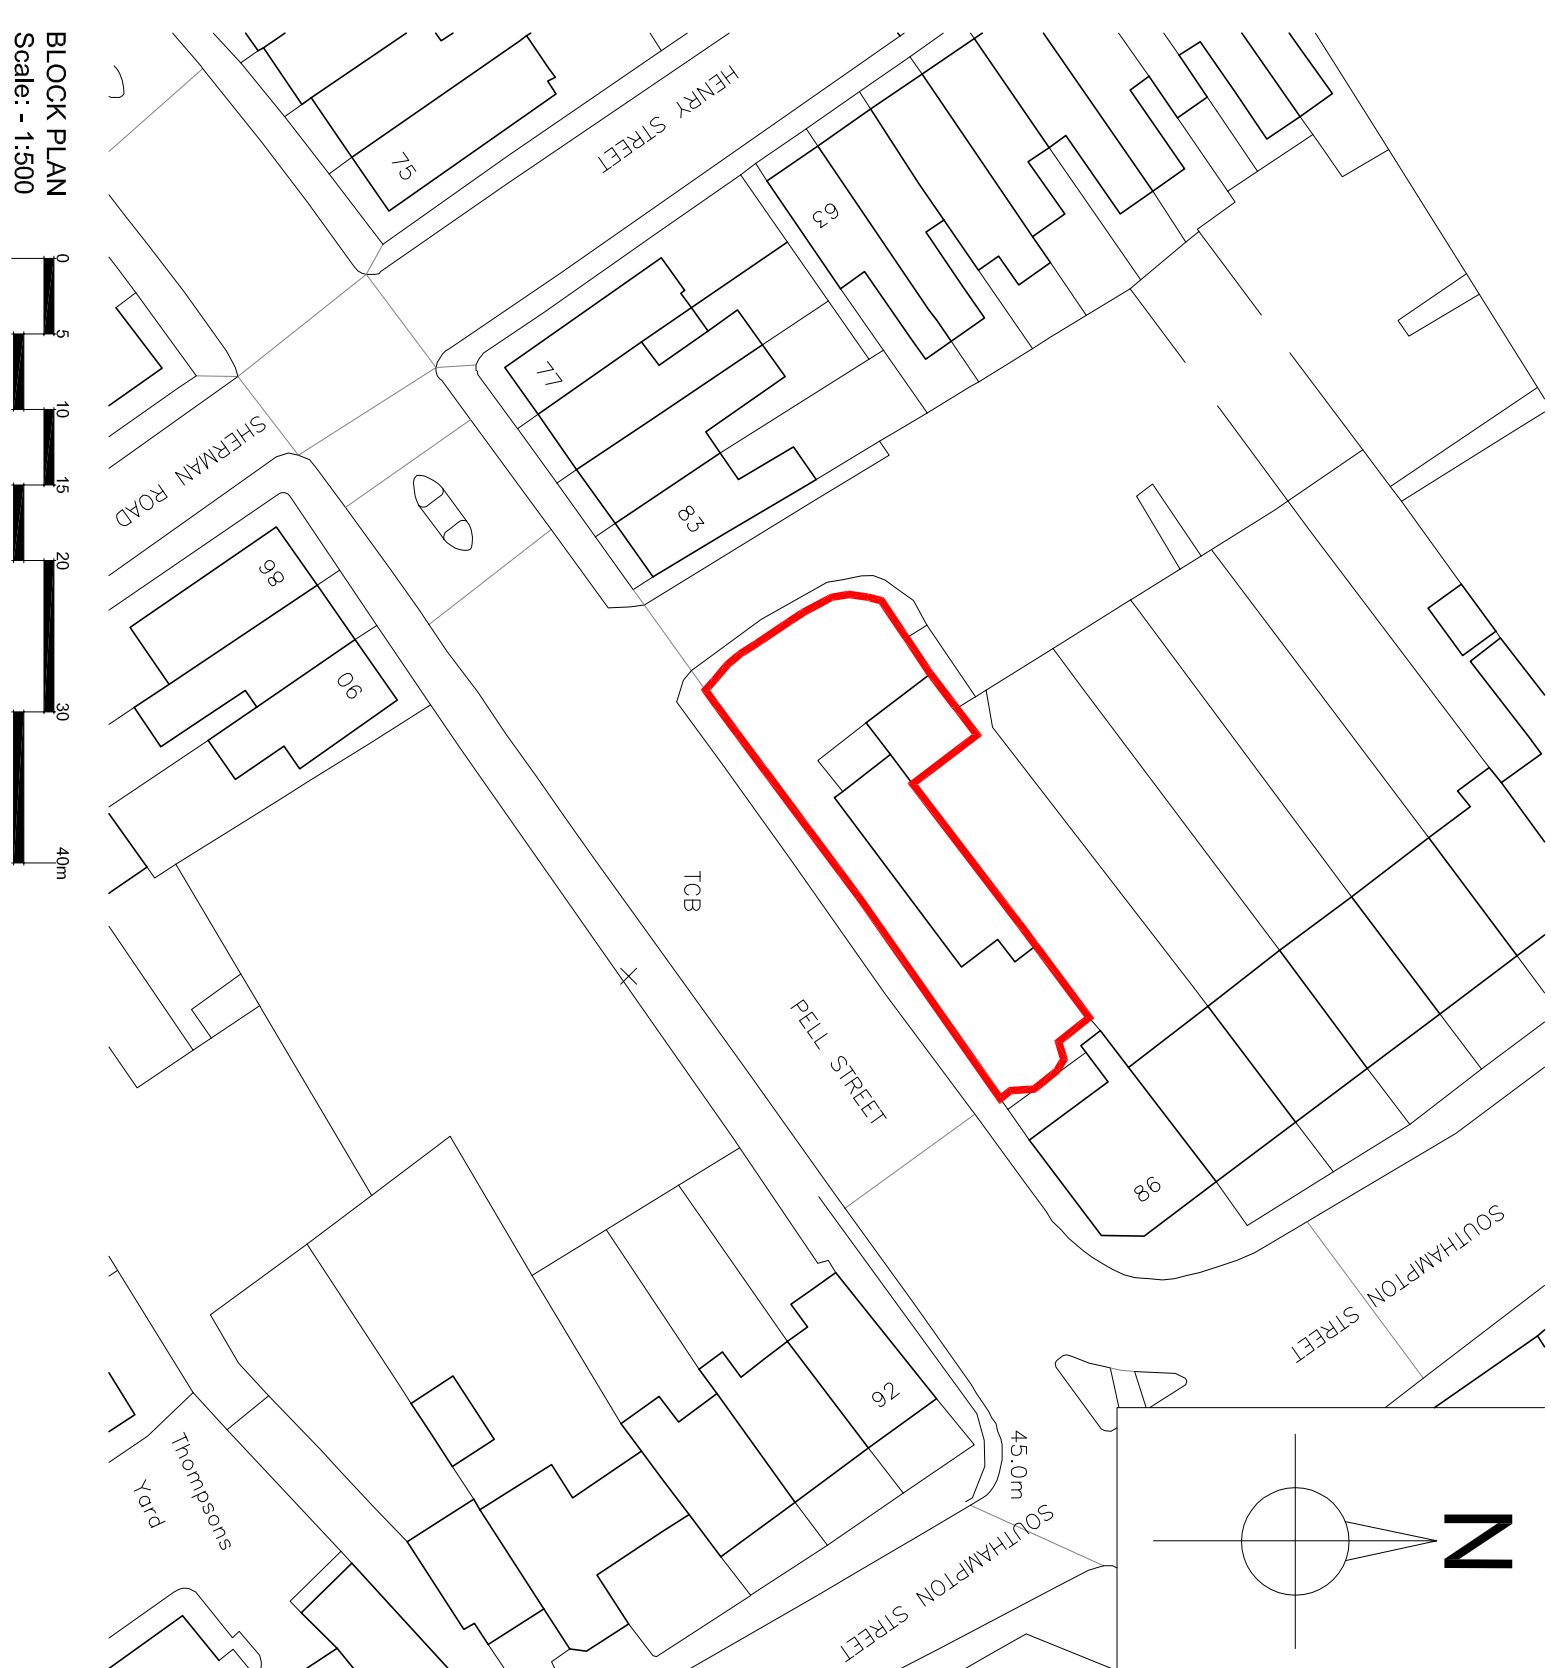
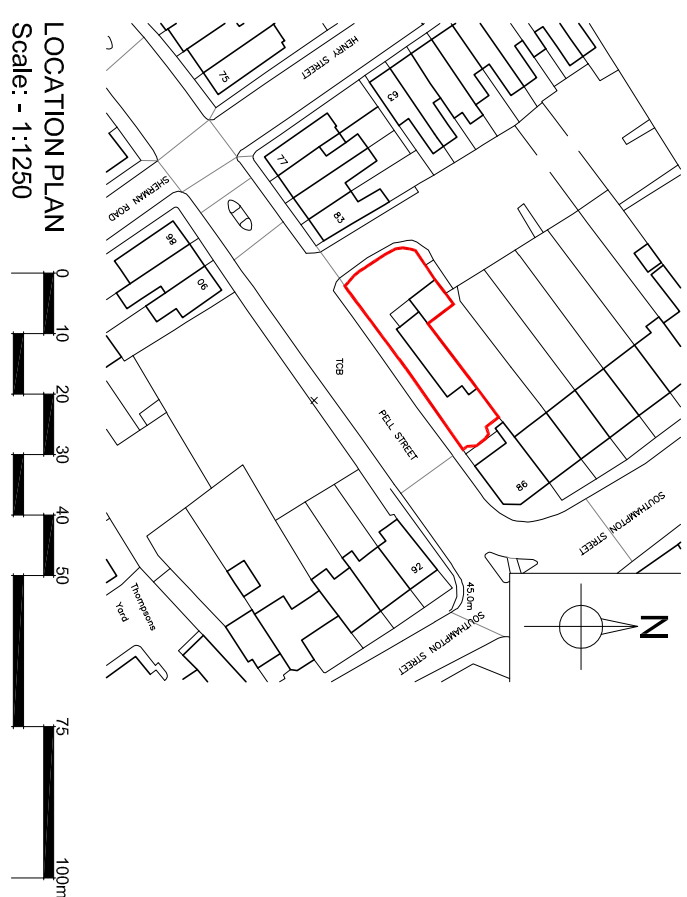


[illegible]

CODE	SUITABILITY DESCRIPTION
------	-------------------------

STATUS	PURPOSE OF ISSUE
--------	------------------

PROPERTY FOUNDATIONS GROUP
Investments and Developments

PROJECT
85 PELL STREET

TITLE

EXISTING LOCATION
AND BLOCK PLANS

CLIENT

JOHN RIVERS

DRAWN BY AM	CHECKED BY AM	DATE 01/05/20
SCALE (@ A1) AS SHOWN		PROJECT NUMBER AAIMS_12
DRAWING NUMBER AED000		REV