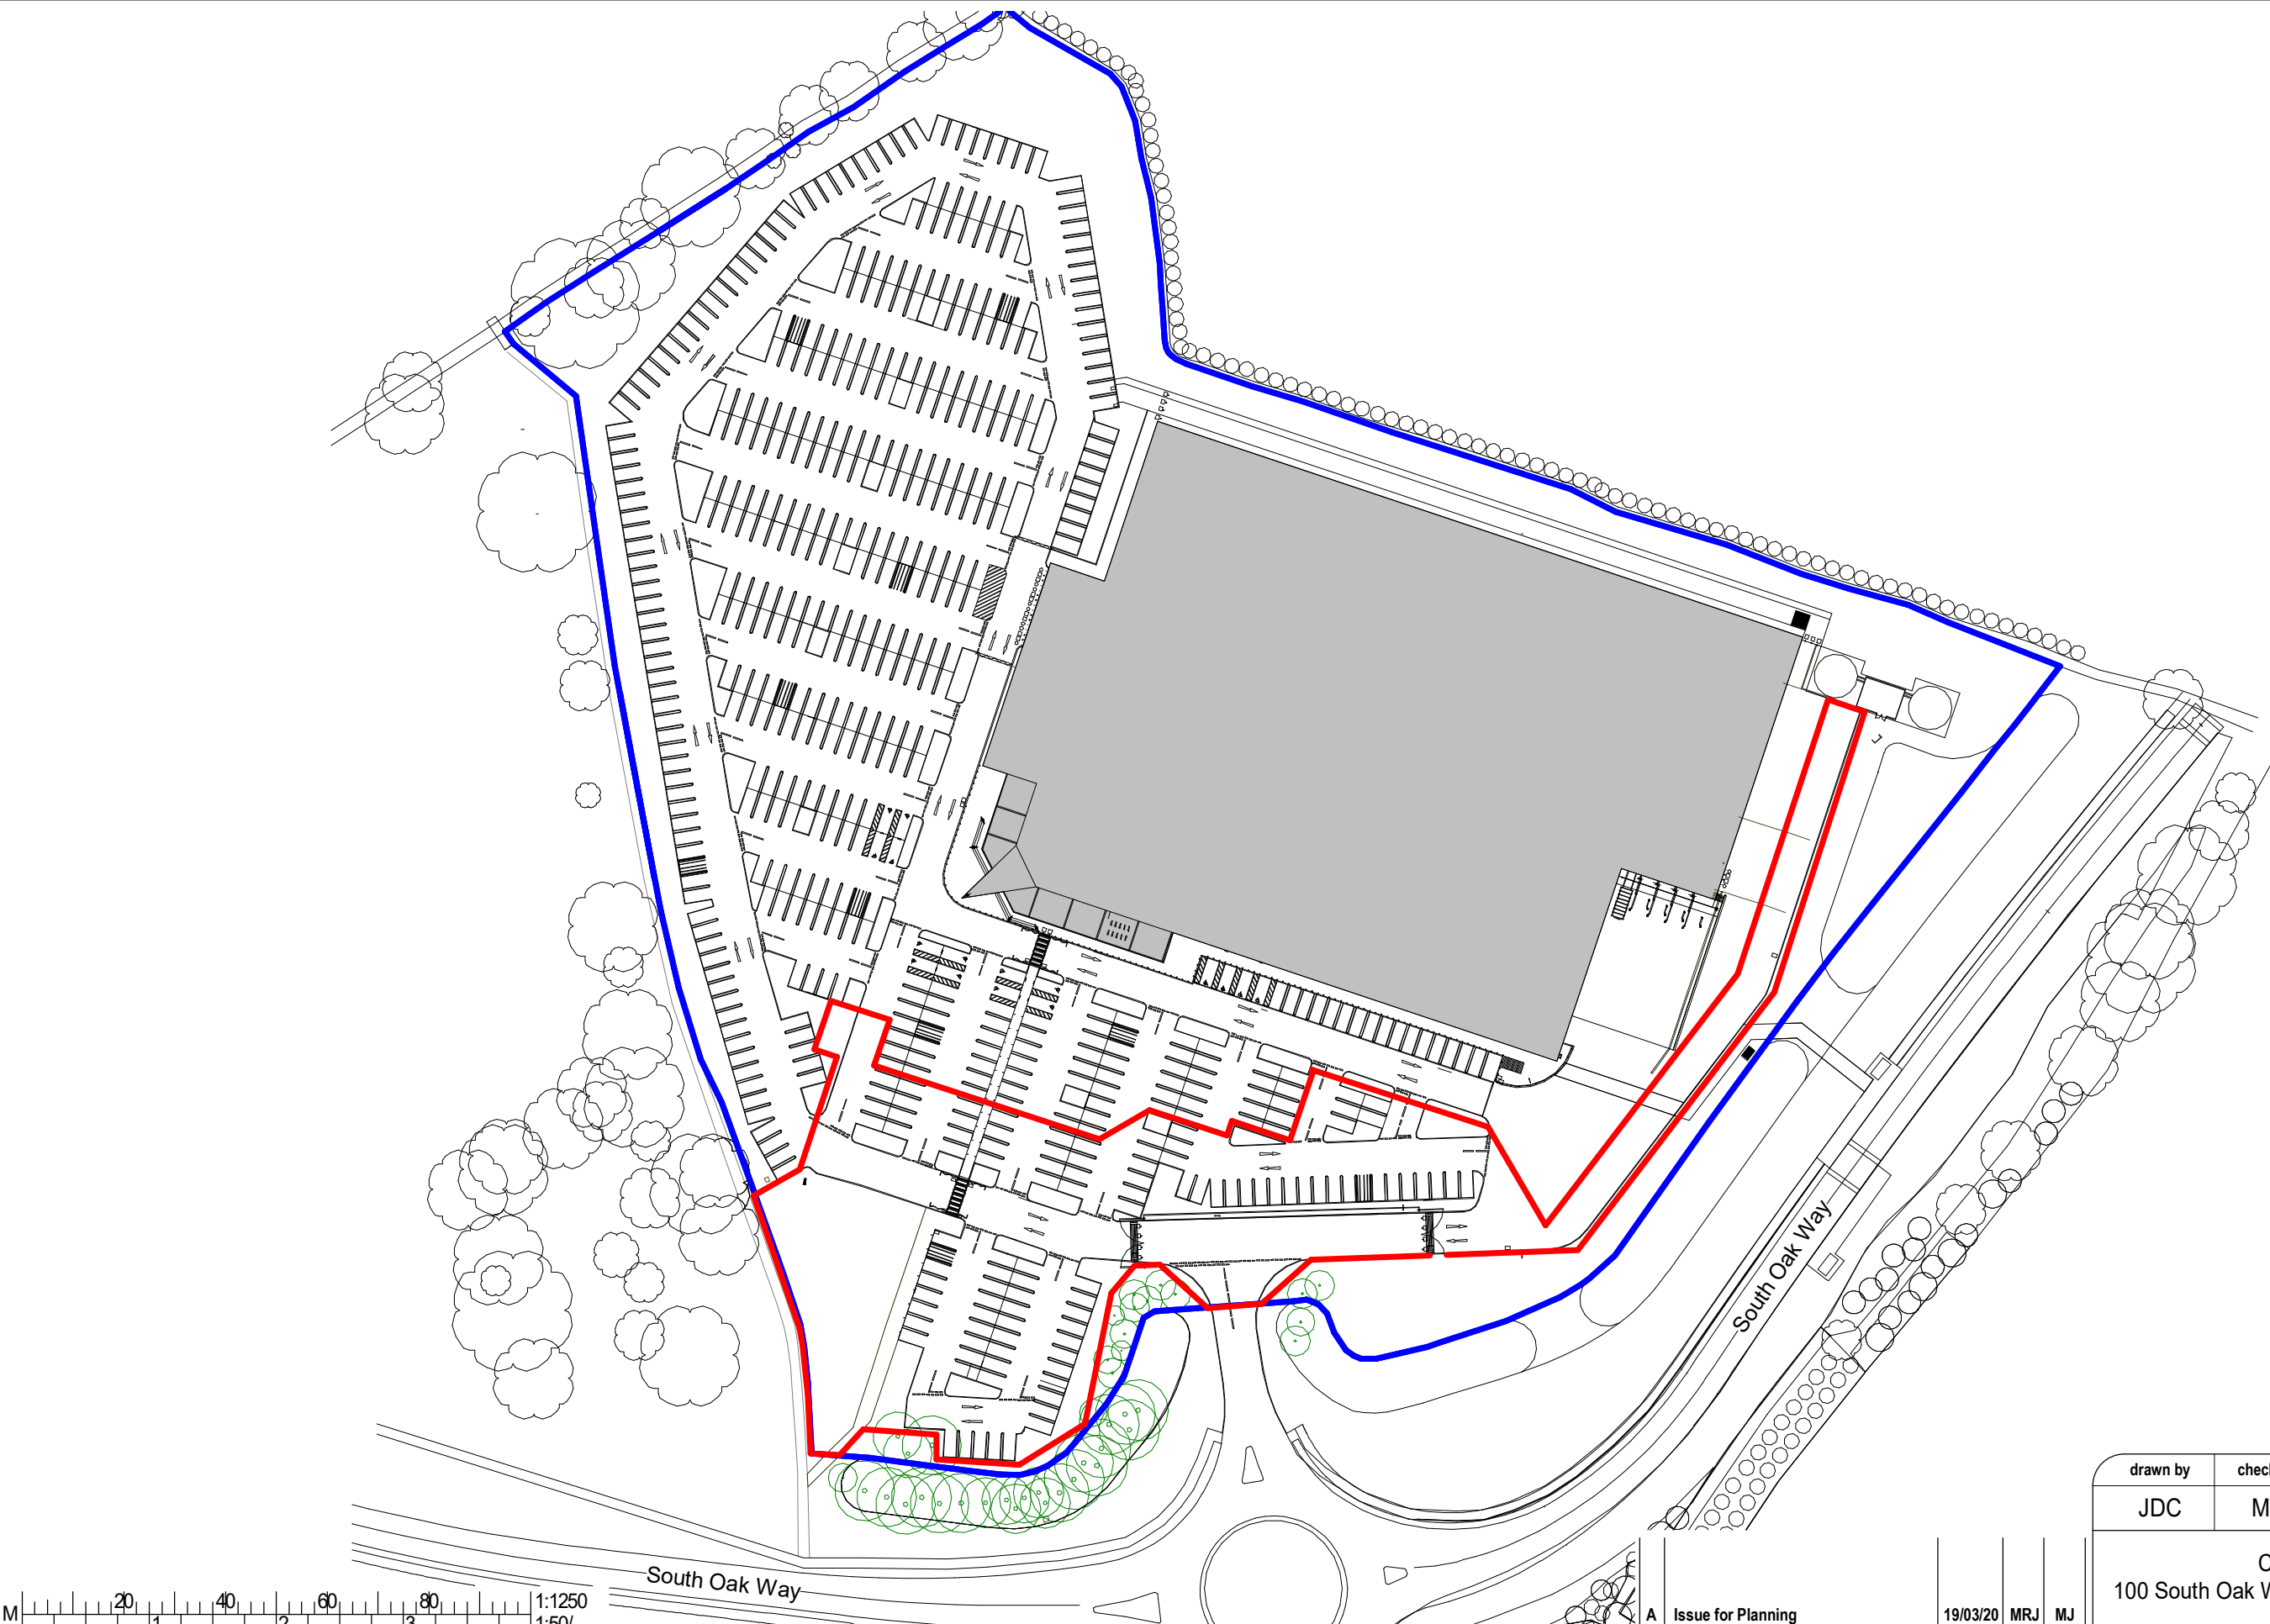


Construction staff and operatives must ensure the principle contractor has provided thorough and accurate information on all health and safety aspects relating to the designs identified on this drawing include the review of:

- Designers/contractors risk assessments
- Method statement
- Permit to work
- Pre construction information

The designers note that the following health and safety risk relating to this drawing have not been eliminated during the design process:

C+A Design

C & A Design Ltd. 2b - 3b Hathersage Business Park, Heather Lane, Hathersage, S32 1DP
Tel: 01433 652220 Web: www.cad-ltd.co.uk

CLIENT

COSTCO WHOLESALE

A	Issue for Planning	19/03/20	MRJ	MJ
	revision	date	by	chk

All dimensions to be verified on site, and the Architect informed of any discrepancy. All drawings and specifications should be read in conjunction with the Health and Safety Plan; all conflicts should be reported to the Principal Designer.

This drawing is the copyright of C+A Design Limited. ©

DO NOT SCALE THIS DRAWING

DRAWING ISSUE

☐ Preliminary	☐ Costing	☐ Construction
☒ Planning	☐ Tender	☐ Record

drawn by	checked by	date	scale @ A3
JDC	MRJ	06/03/20	1 : 1250

Costco Reading
100 South Oak Way Green Park Reading RG2 6UE

Location Plan

role	originator	volume	levels	type	suitability
A	CA	S1	00	DR	

project number	drawing number	revision
1714RD	110-01	A