
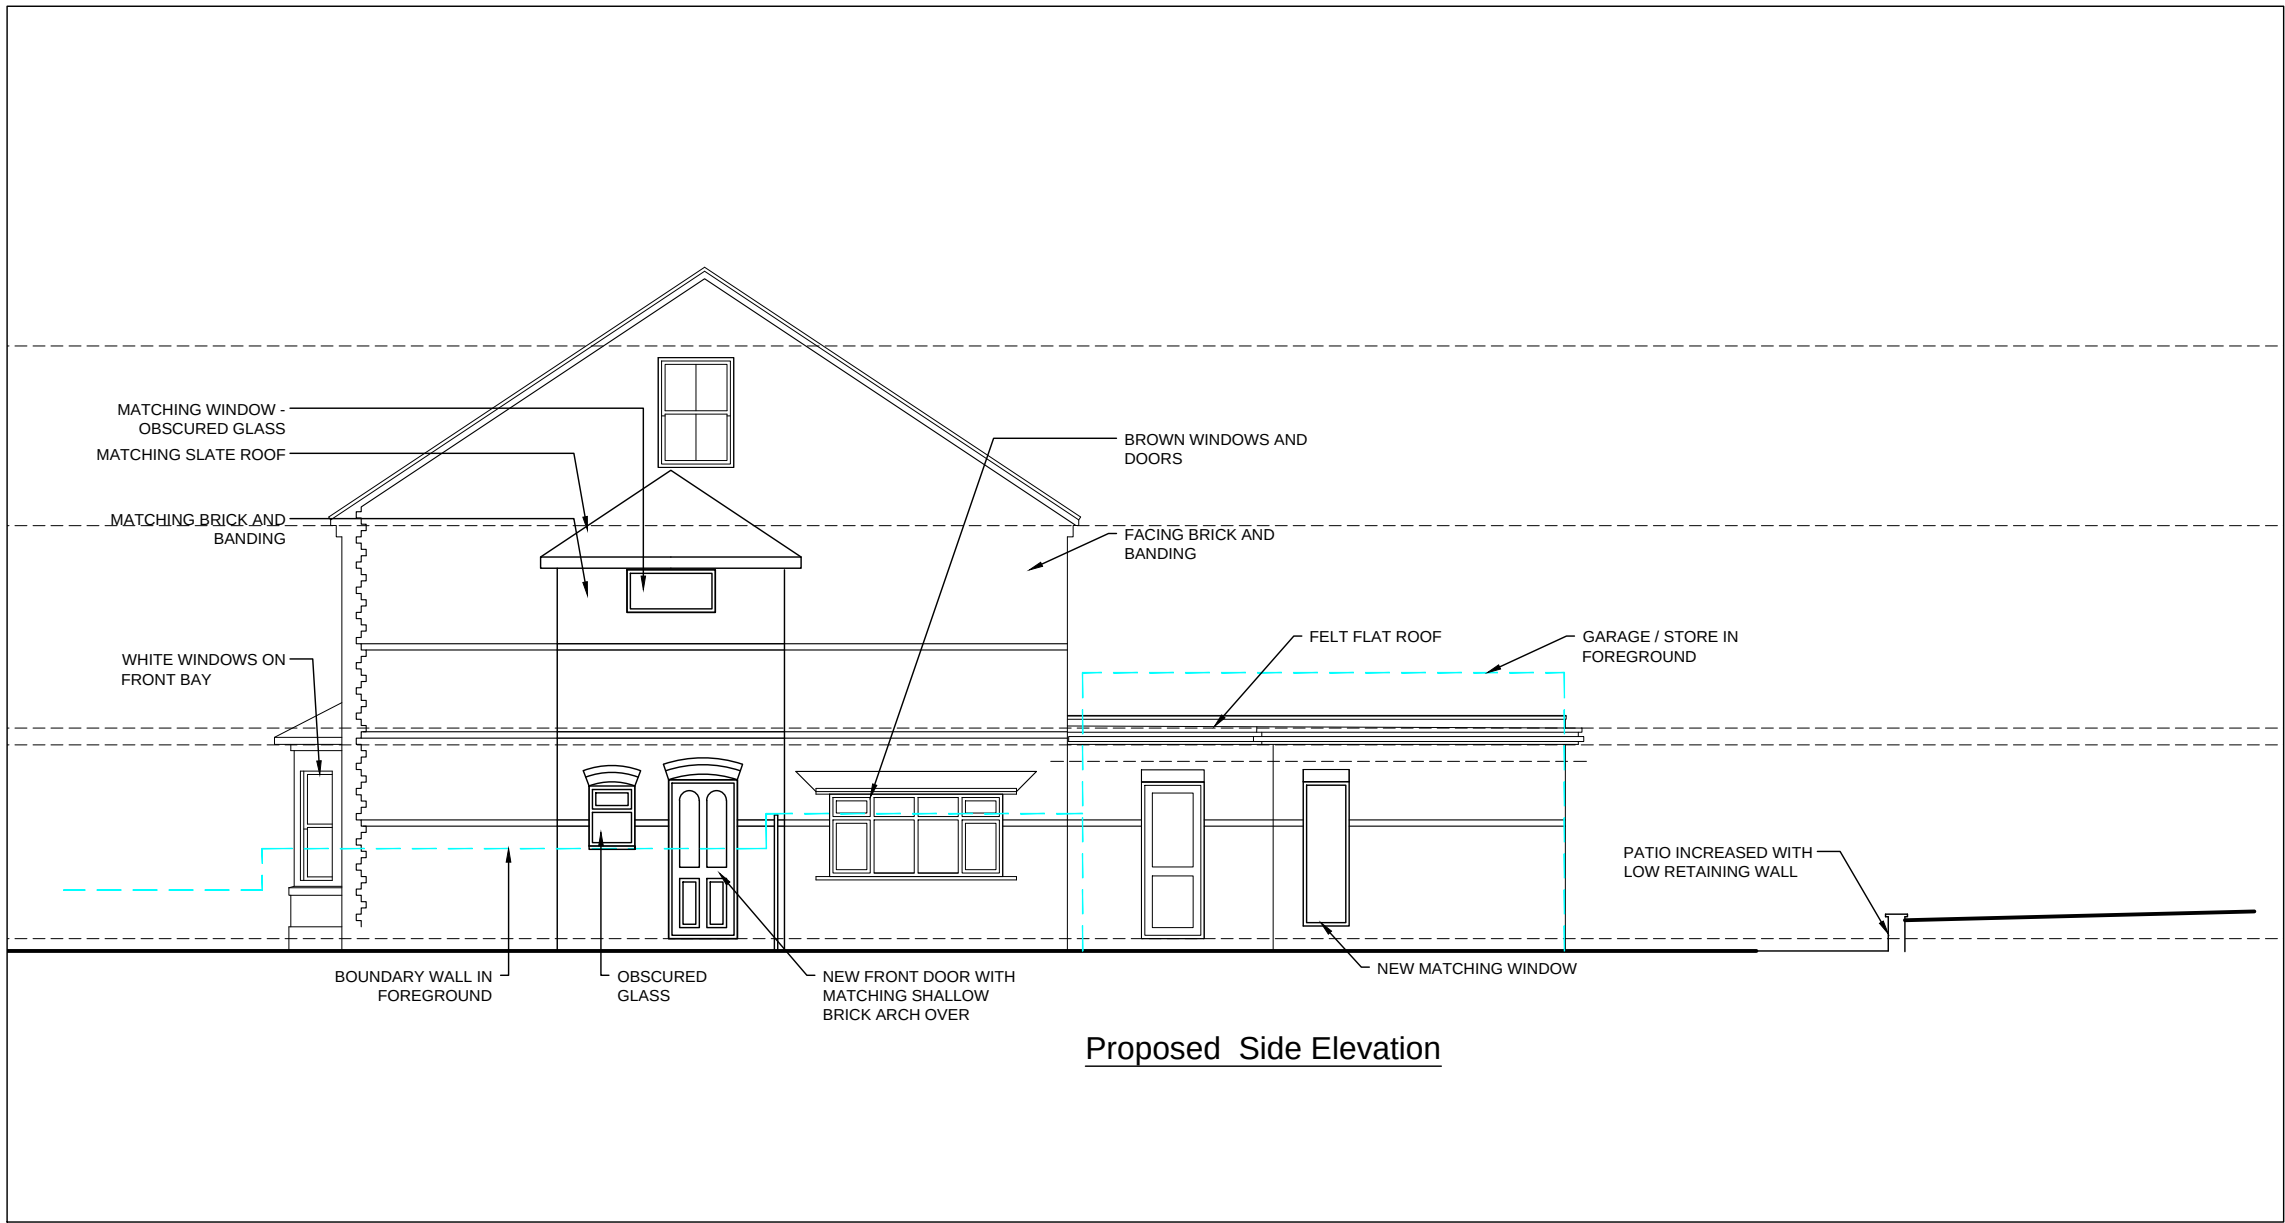
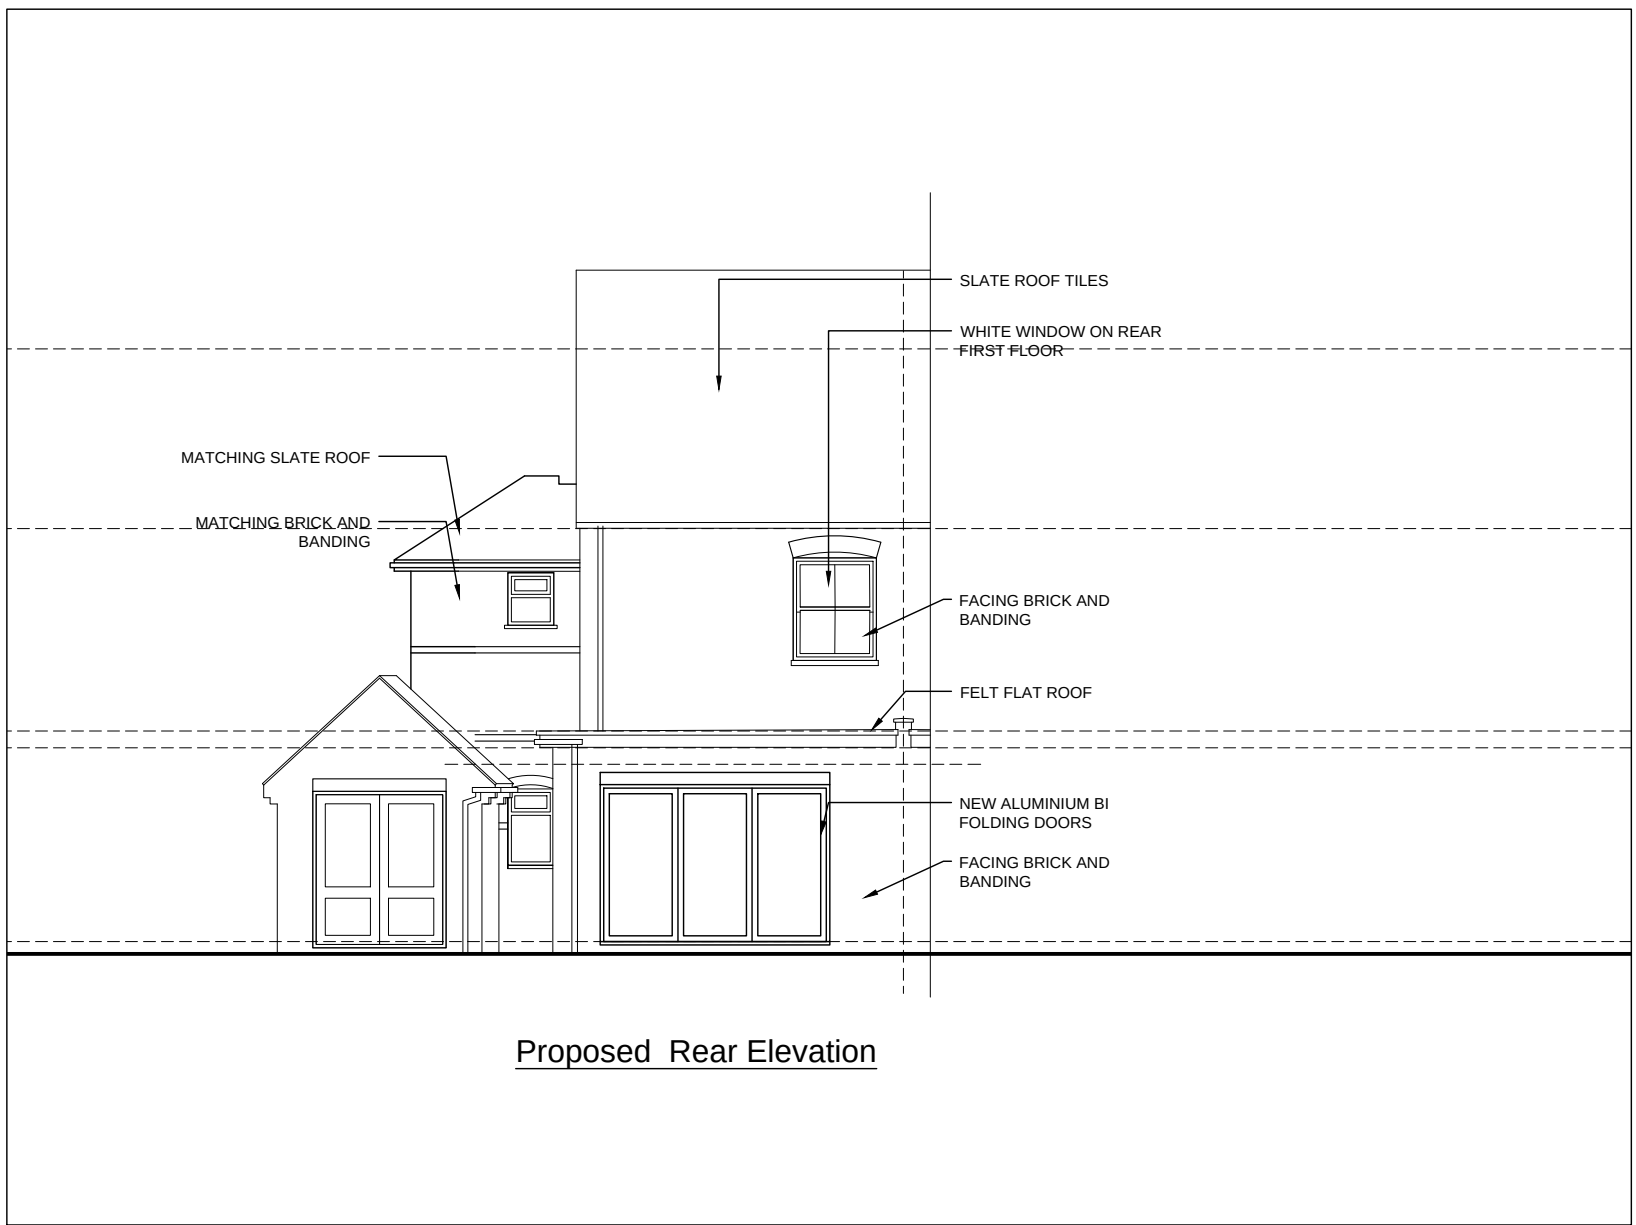


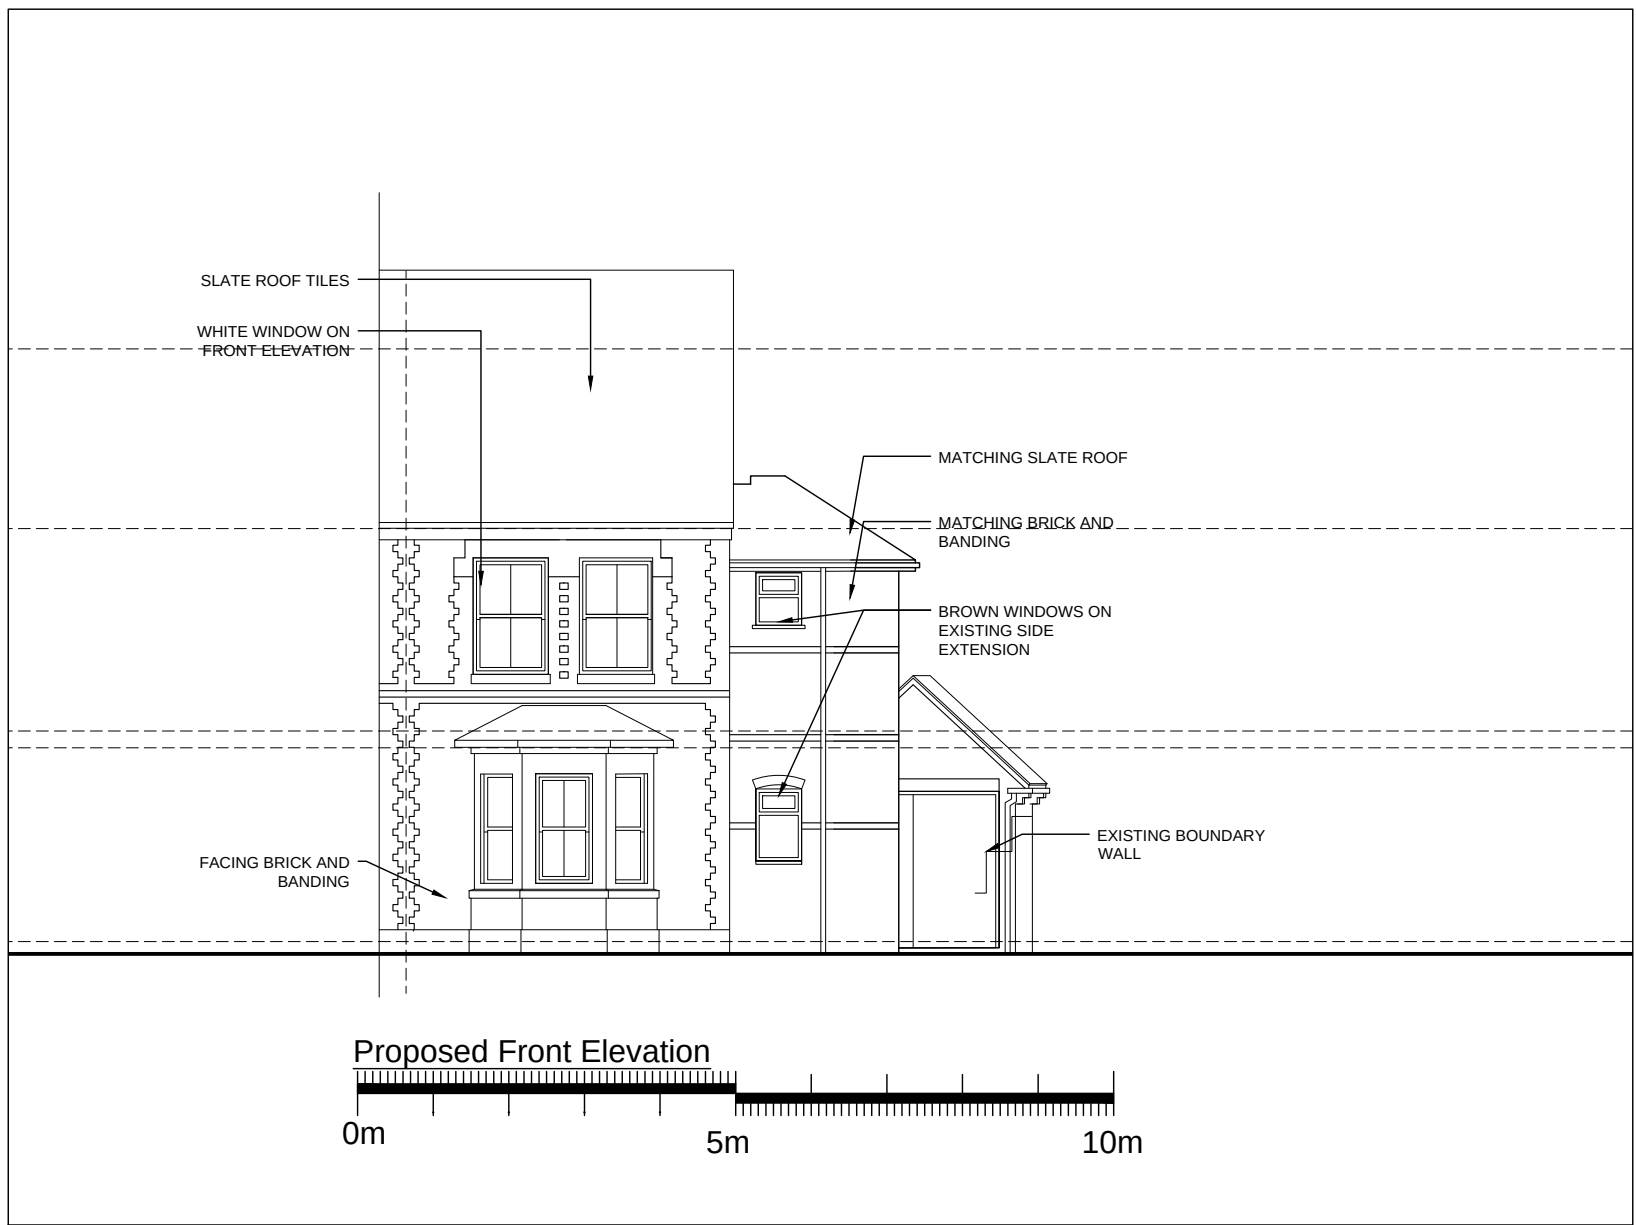

Revisions
Rev A - Created
Rev B - Various

GALLERY ARCHITECTS

CHECK LEVELS ON SITE COPYRIGHT SCALED DIMENSIONS RWALED

ARB REG No. 070132G

Baytree Cottage, 31 Cromwell Road, Camberley, Surrey, GU15 4HY

Mobile: +44 (0) 7717 531 967
Office: +44 (0) 1276 692951
email - info@galleryarchitects.com

PROJECT
Alterations & Additions
91 South View Rd
Caversham, Reading,
RG4 5BB

DRAWING TITLE
Proposed Elevations

PROJECT No. GA 551	SCALE 1/100 @ A1, 1/200 @ A3
DRAWING No. 300	DATE Sept 2020
	DRAWN JT
	CHECKED -
Rev: B	