



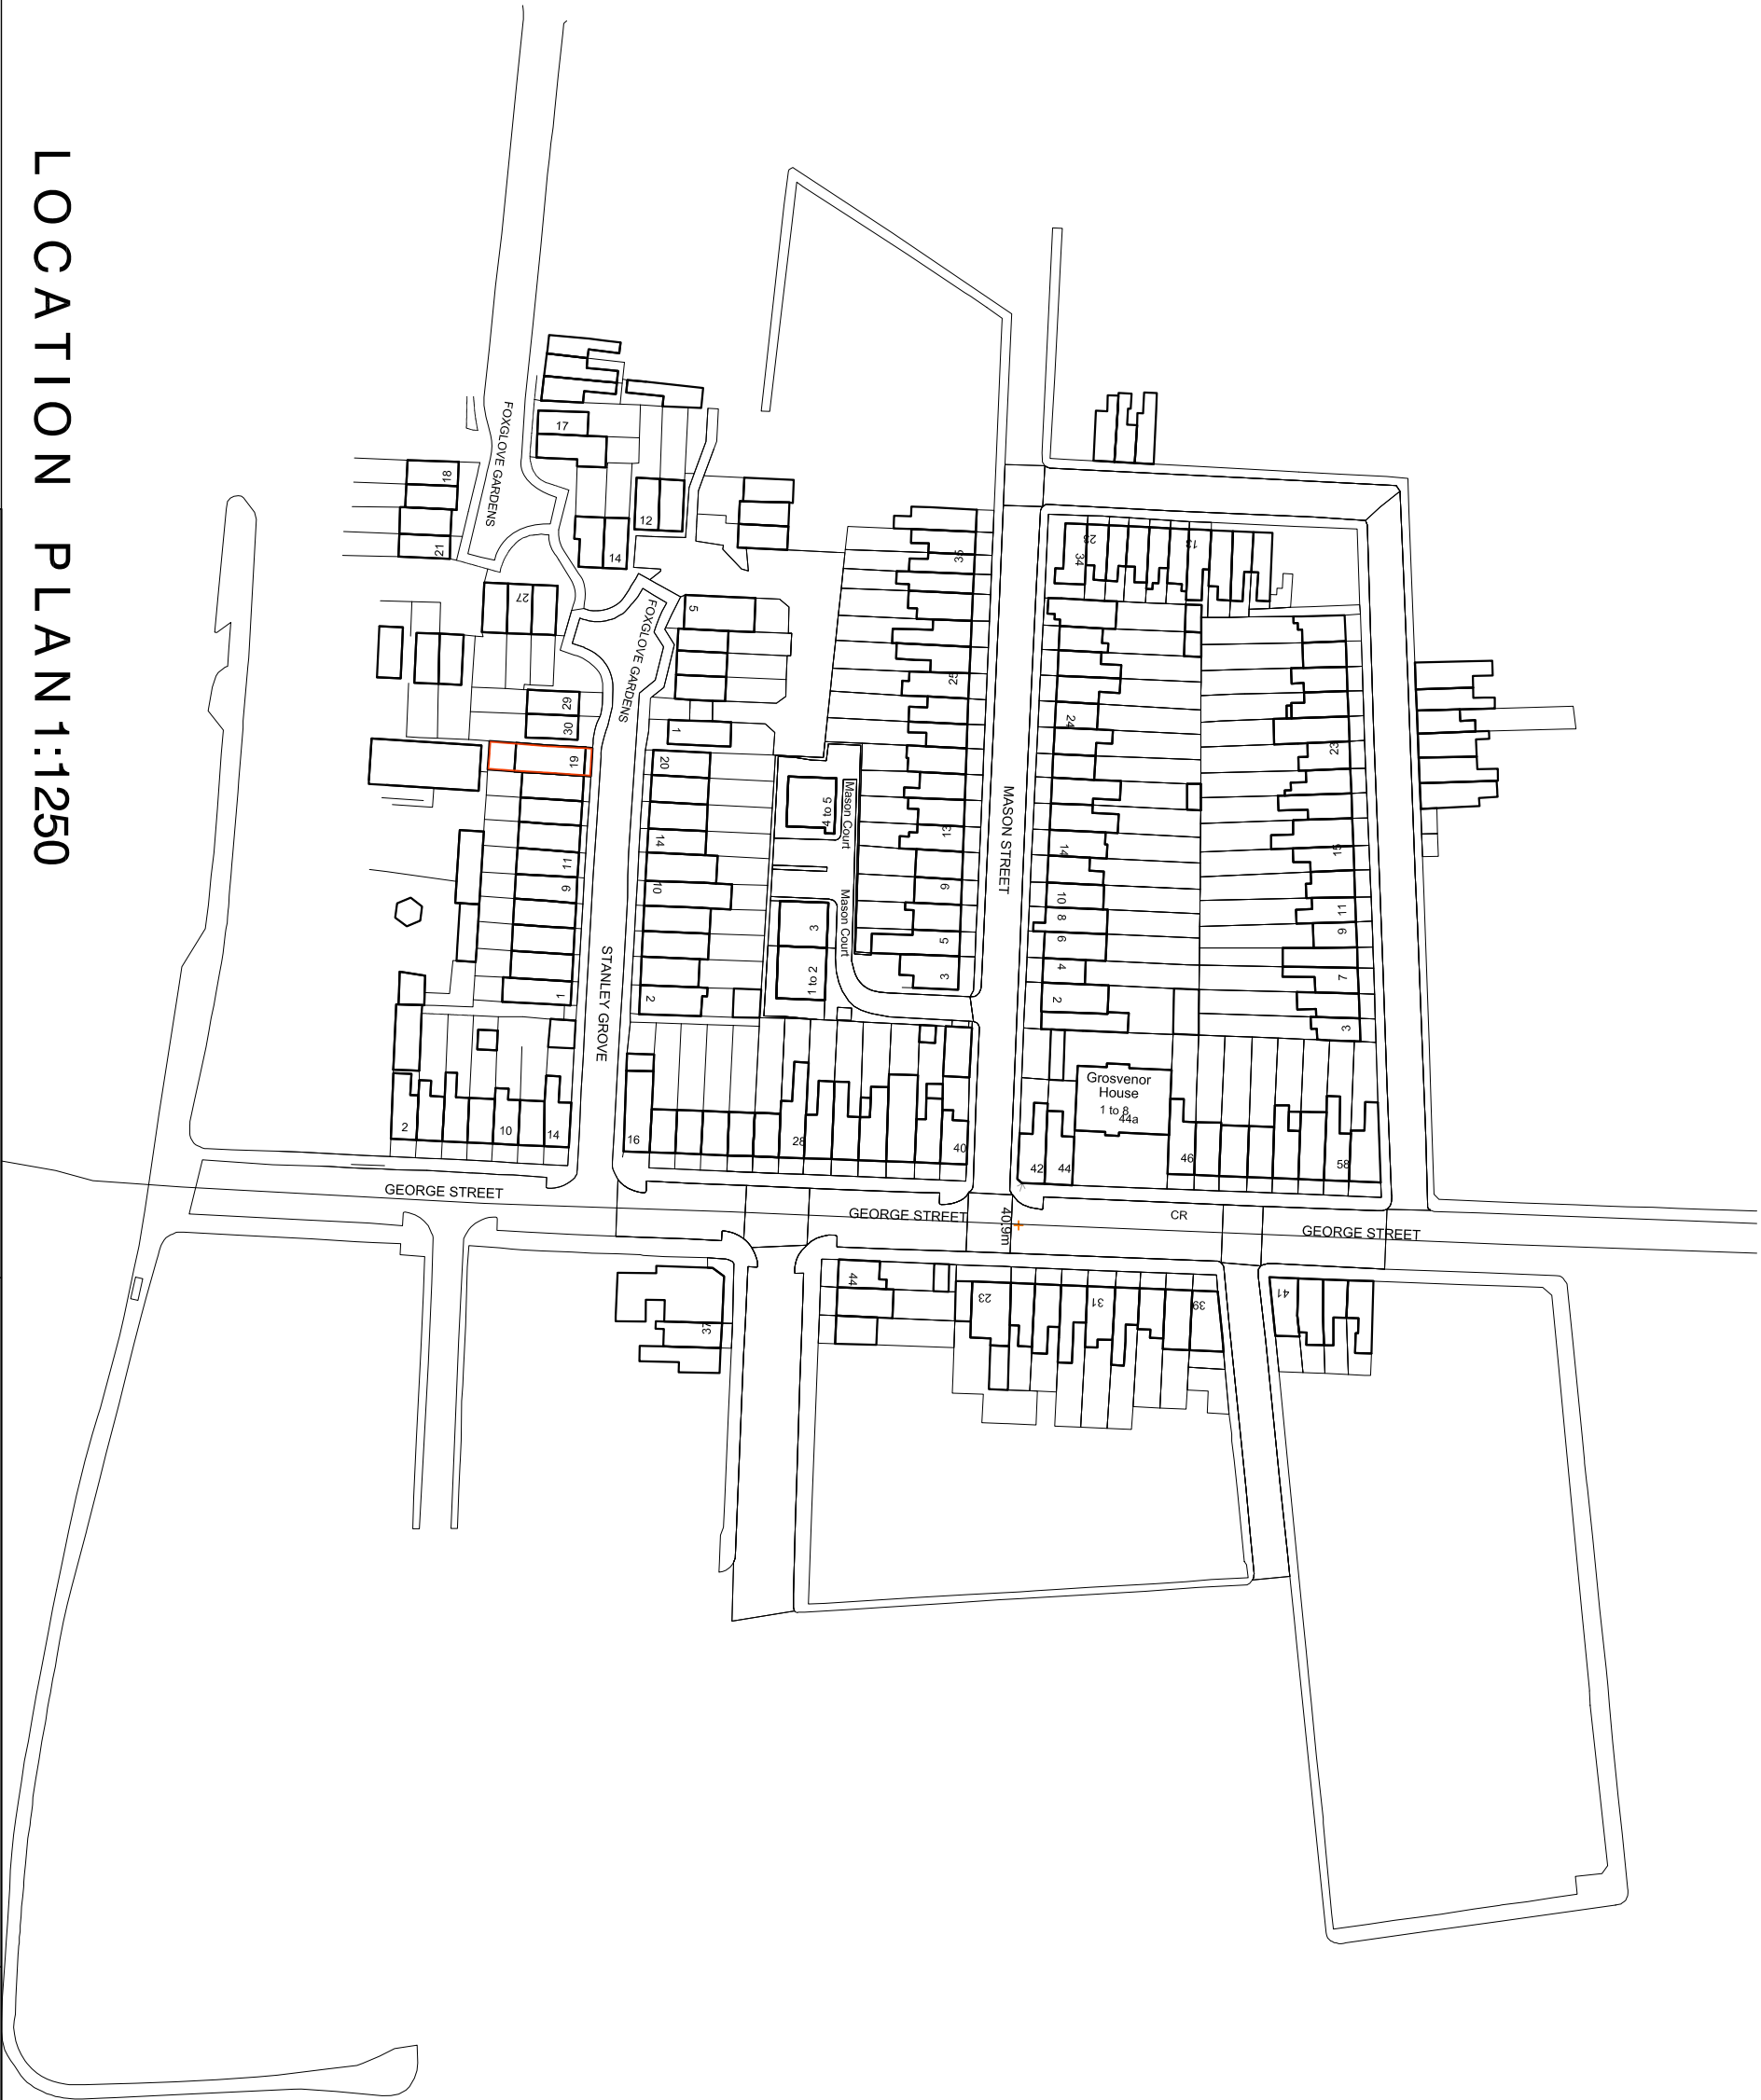

LOCATION PLAN 1:1250

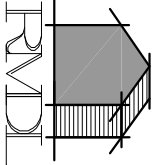

RAMMURTI DESIGN LTD
ARCHITECTURAL & PLANNING SERVICES
268 TILFURST ROAD, READING RG30 2NE
TEL/FAX: 01189510628 MOB: 07799883574



Plans to show existing use of property as 2No 1bedroom
apartments over two and a half floors
at 19 Stanley Grove, Reading
for Kennet Developments Ltd

SITE LOCATION PLAN
Scale: as shown
Date: November 2020

SG19:002 Rev -

