
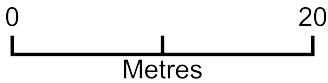


proposed summer house

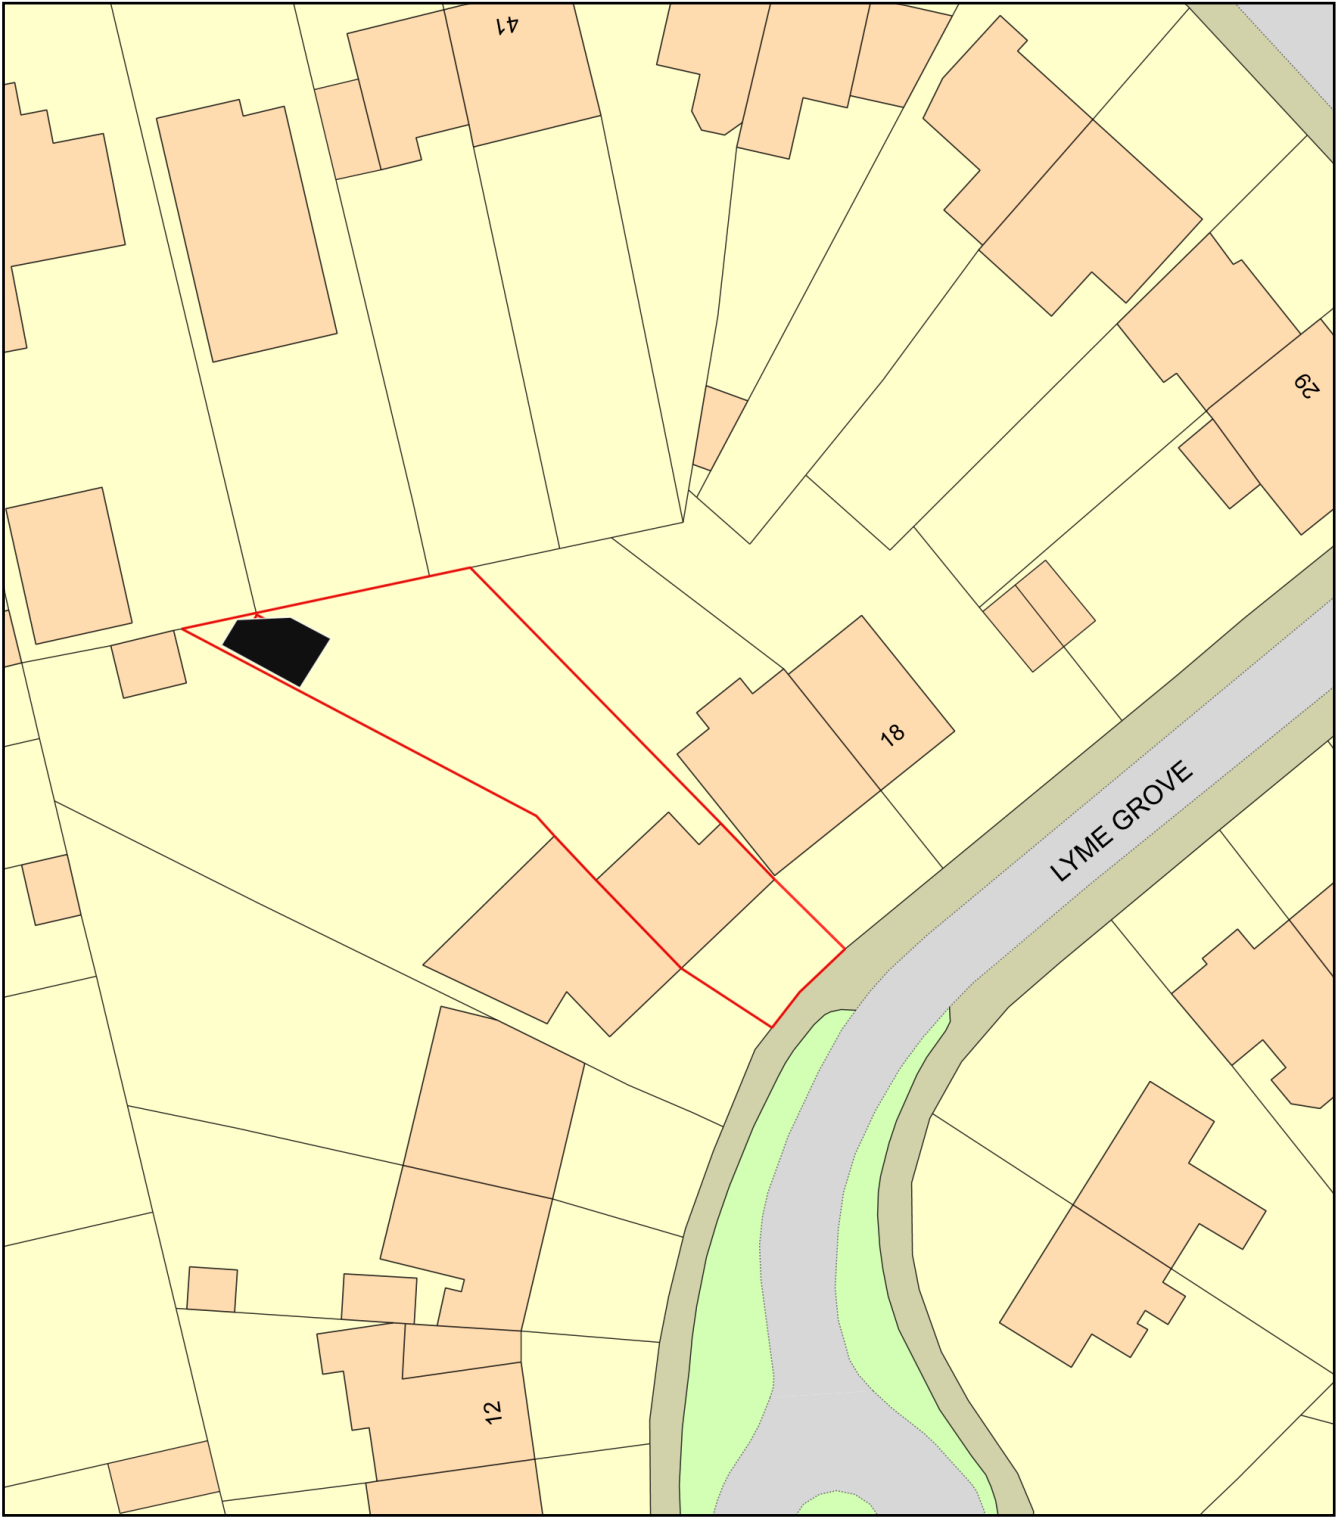

Plan Produced for: BRIAN BROOKS

Date Produced: 07 Mar 2020

Plan Reference Number: TQRQM20067094054260

Scale: 1:500 @ A4