


Document Path: G:\Geomatics\Projects\Norcot - RK\CA_Survey_master_2.6.2_v1_A3.mxd

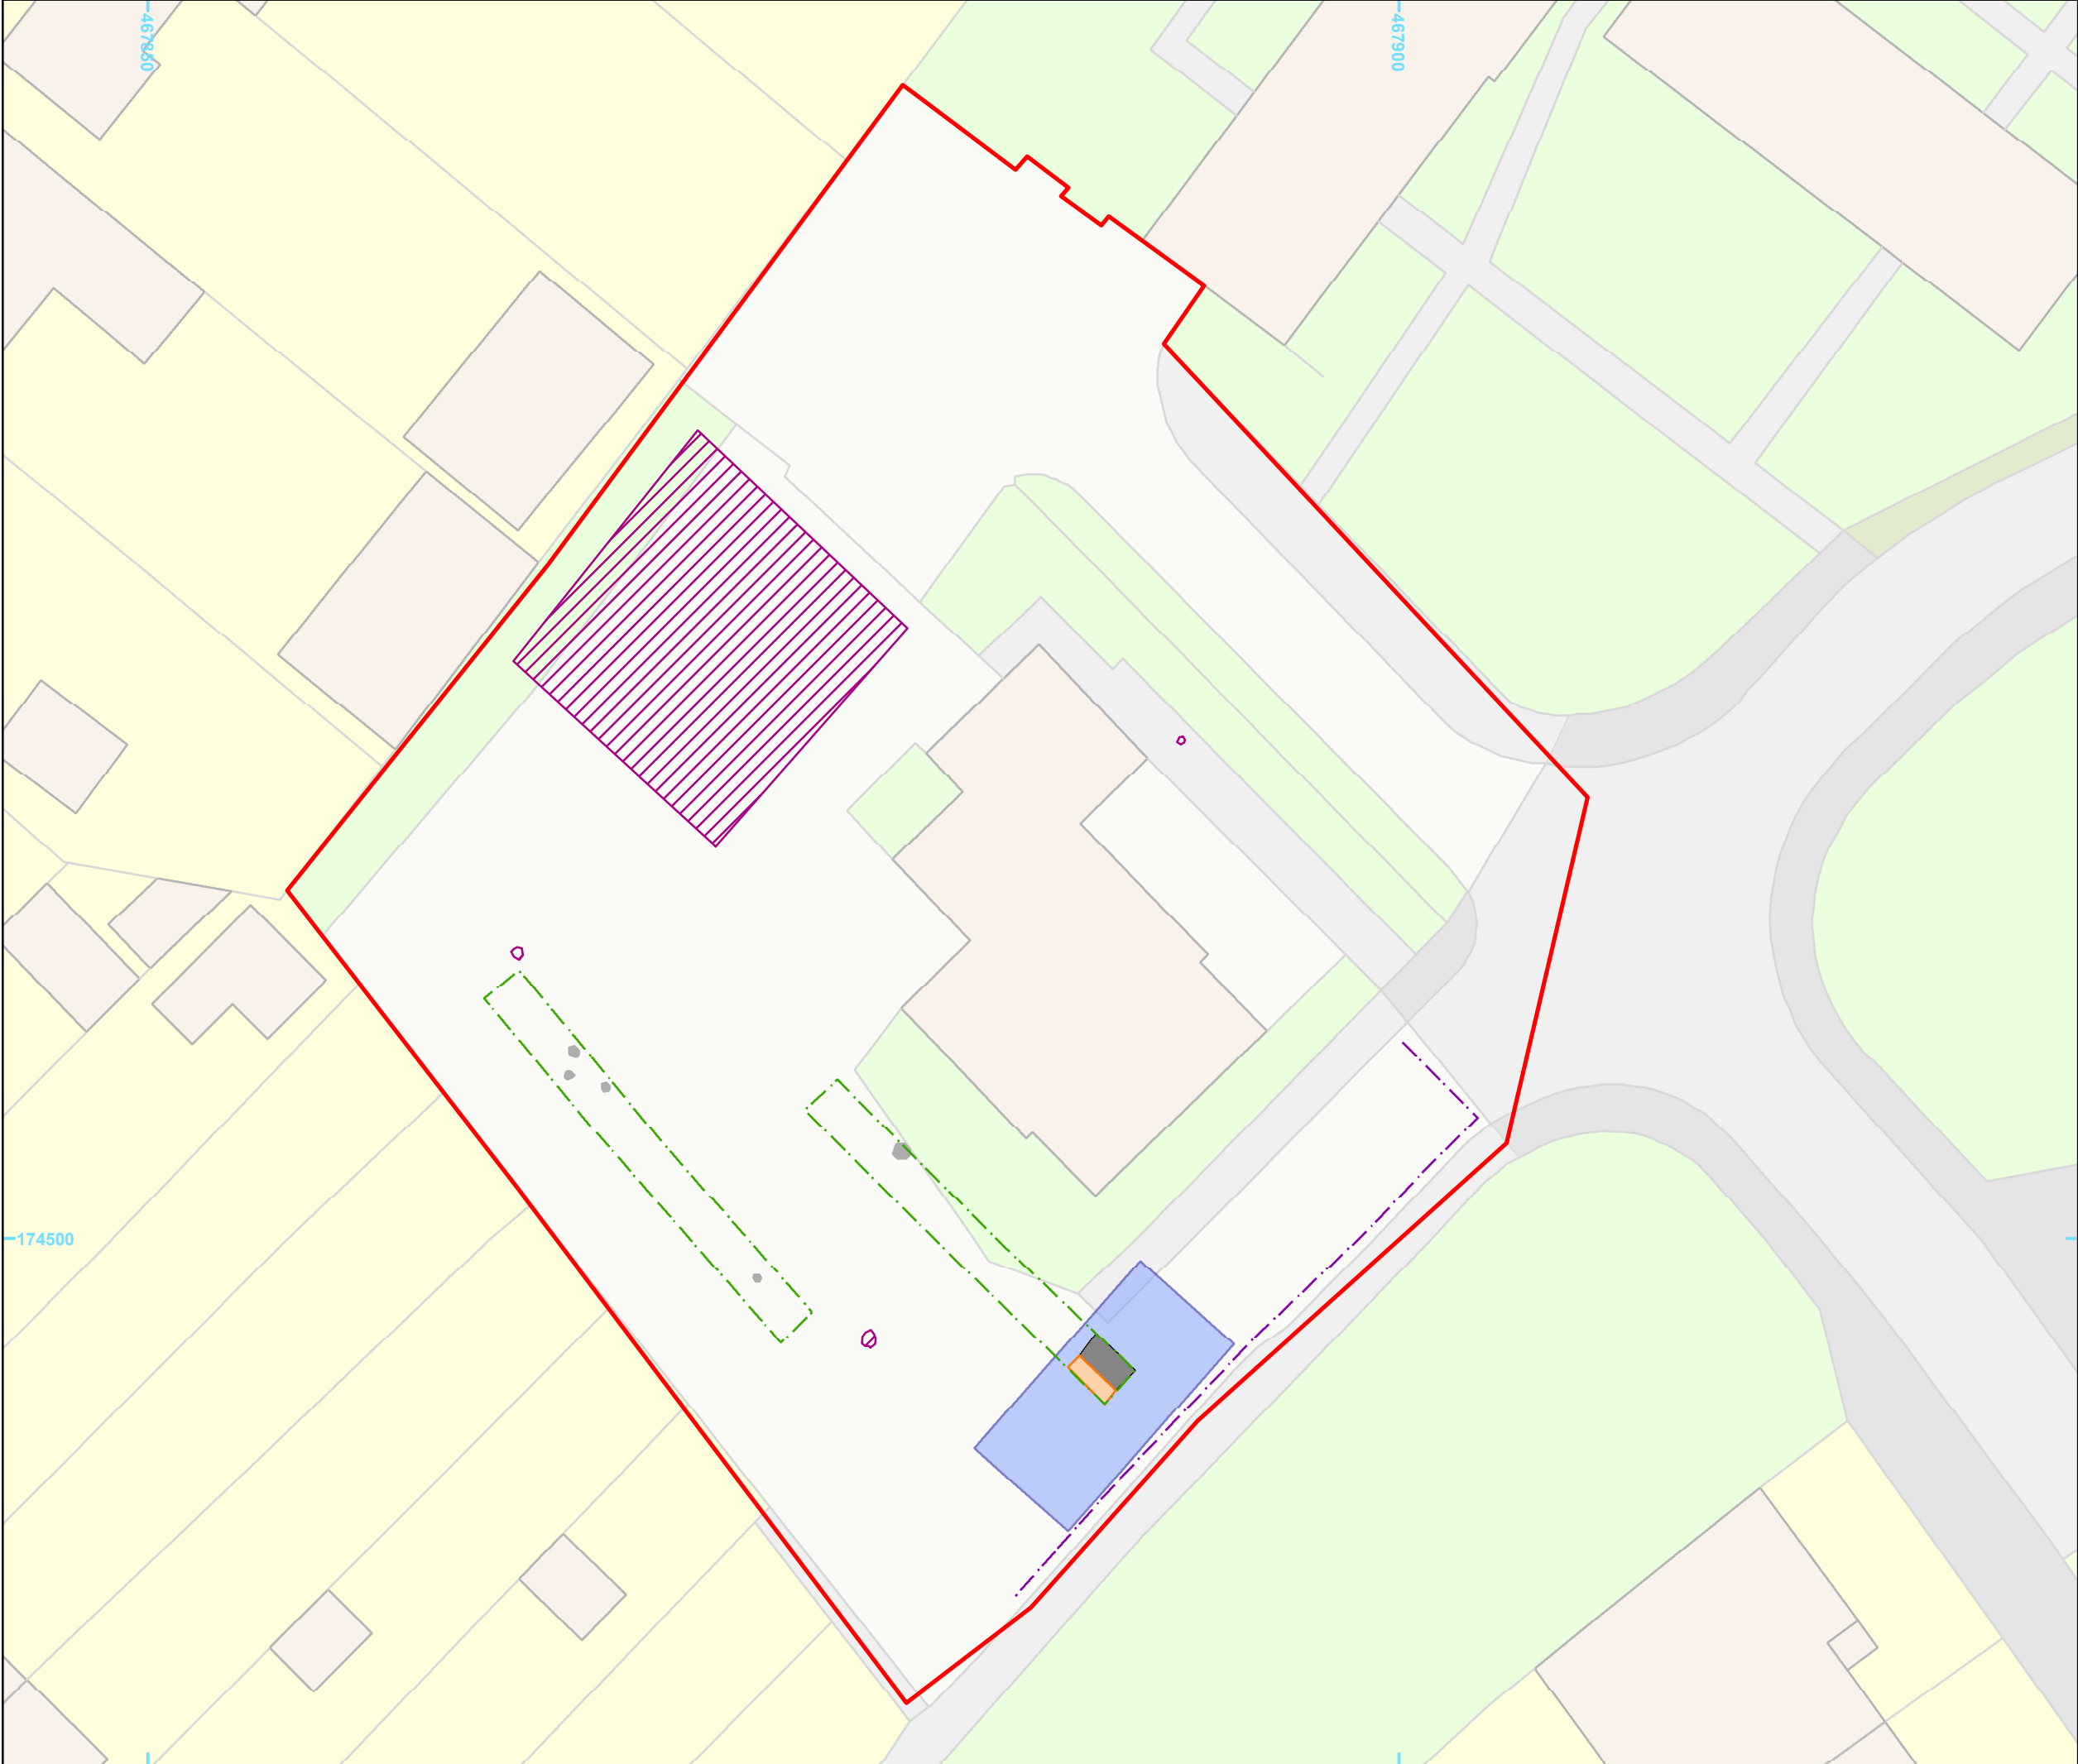

Legend

- Proposed excavation area
- Constraint
- Limit of excavation bottom
- Excavated intervention**
- Excavated intervention
- Cut feature
- Modern

0 10m

© Crown copyright and database rights 2020 Ordnance Survey 0100031673



Cotswold Archaeology

Andover 01264 347630
Cirencester 01285 771022
Exeter 01392 826185
Milton Keynes 01908 564660
Suffolk 01449 900120
www.cotswoldarchaeology.co.uk
enquiries@cotswoldarchaeology.co.uk

PROJECT TITLE
Norcot Community Centre
Reading

FIGURE TITLE
Proposed excavation area

DRAWN BY	KW	PROJECT NO	Tender	FIGURE NO.
CHECKED BY	RK	DATE	21/09/2020	1
APPROVED BY	RK	SCALE@A3	1:250	