



© This drawing has been prepared by MOW Transport on behalf of TTP Consulting and must not be reproduced in any way without their consent.

Rev	Details	Drawn	Checked	Date
1				

FTA Design Articulated Vehicle (1998)

Overall Length	16.480m
Overall Width	2.550m
Overall Body Height	3.870m
Min Body Ground Clearance	0.515m
Max Track Width	2.470m
Lock to Lock Time	3.00 sec
Kerb to Kerb Turning Radius	6.550m

Notes:
1. This is not a construction drawing and is intended for illustrative purposes only.

Client
-

Project
Brunel Retail Park

Drawing Title
Swept Path Analysis Using a 16.5m Articulated Vehicle

Scale
1:500 at A3

Drawn	MW	20.05.21
Checked	AM	20.05.21

transport planning specialists

111 - 113 Great Portland Street
London
W1W 6QQ
Tel. No. 0207 1000 753

Drawing Number 2020-3816-AT-122(1)	Rev .
---------------------------------------	----------



Rev	Details	Drawn	Checked	Date
1				

FTA Design Articulated Vehicle (1998)

Overall Length	16.480m
Overall Width	2.550m
Overall Body Height	3.870m
Min Body Ground Clearance	0.515m
Max Track Width	2.470m
Lock to Lock Time	3.00 sec
Kerb to Kerb Turning Radius	6.550m

Notes:
1. This is not a construction drawing and is intended for illustrative purposes only.

Client
-

Project
Brunel Retail Park

Drawing Title
Swept Path Analysis Using a 16.5m Articulated Vehicle


Scale
1:500 at A3

Drawn	MW	20.05.21
Checked	AM	20.05.21

transport planning specialists

111 - 113 Great Portland Street
London
W1W 6QQ
Tel. No. 0207 1000 753

Drawing Number	Rev
2020-3816-AT-122(2)	.

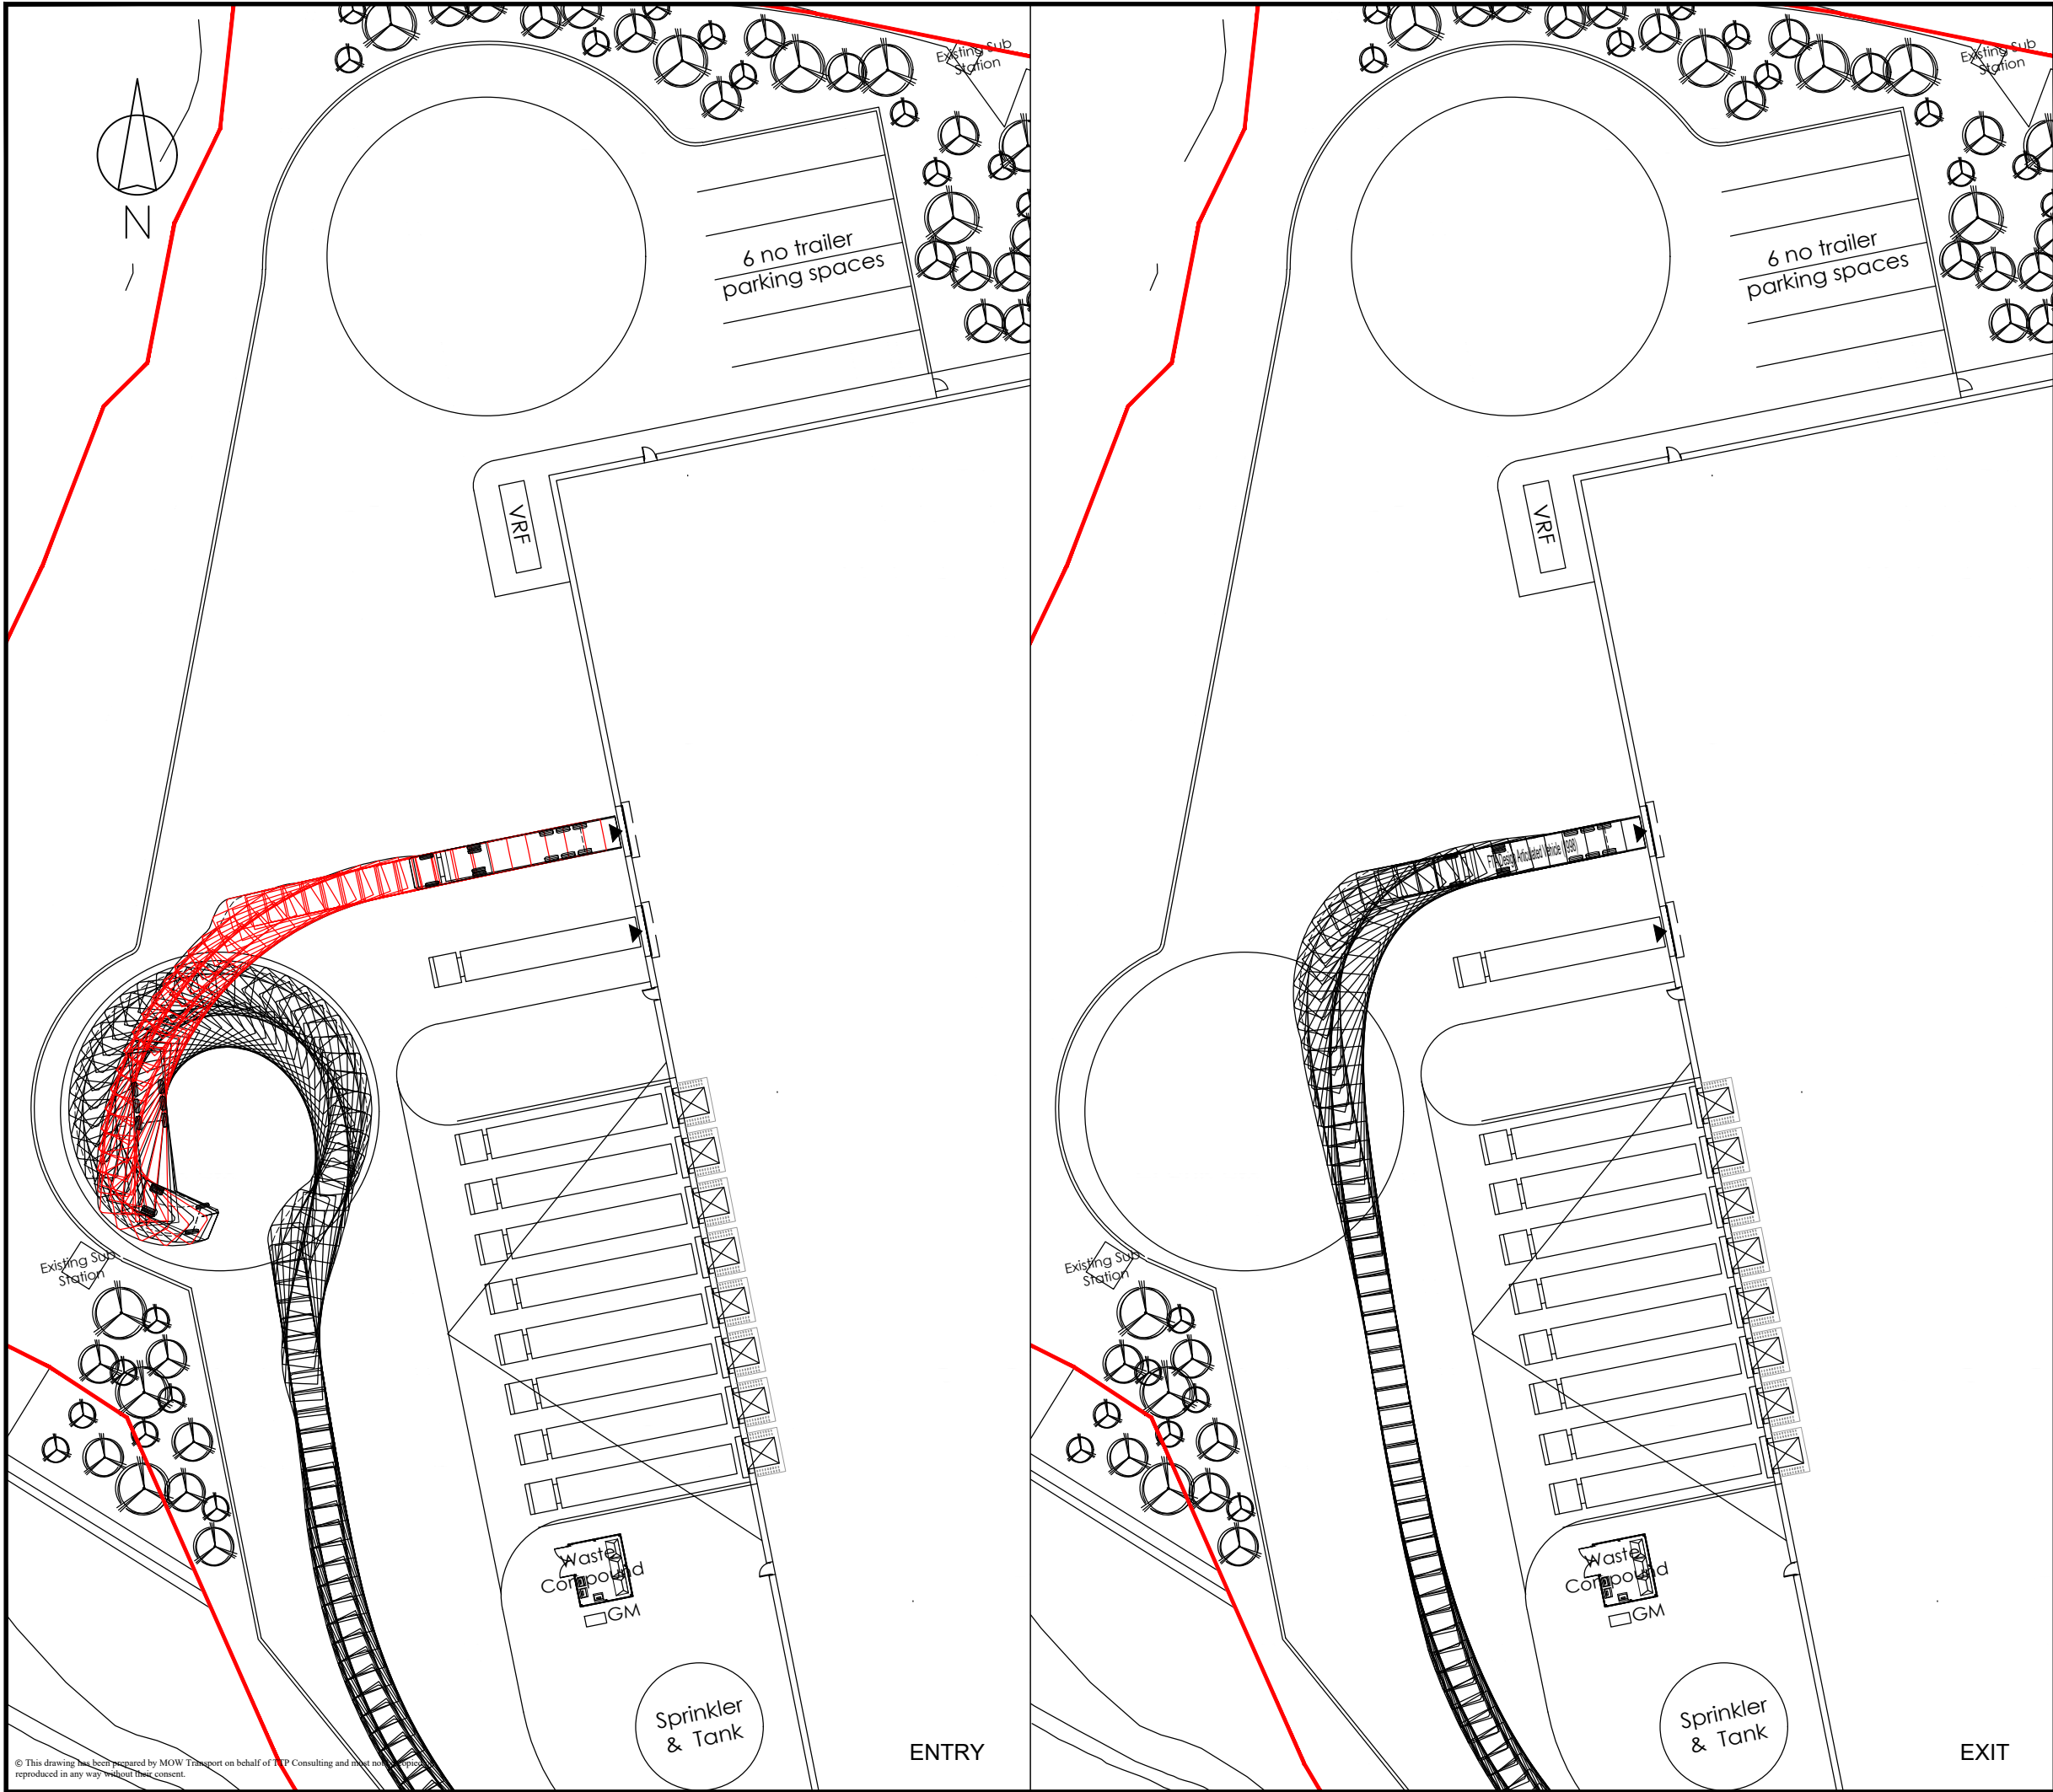

Rev	Details	Drawn	Checked	Date
1				

FTA Design Articulated Vehicle (1998)

Overall Length	16.480m
Overall Width	2.550m
Overall Body Height	3.870m
Min Body Ground Clearance	0.515m
Max Track Width	2.470m
Lock to Lock Time	3.00 sec
Kerb to Kerb Turning Radius	6.550m

Notes:
1. This is not a construction drawing and is intended for illustrative purposes only.

Client
-

Project
Brunel Retail Park

Drawing Title
Swept Path Analysis Using a 16.5m Articulated Vehicle


Scale
1:500 at A3

Drawn	MW	20.05.21
Checked	AM	20.05.21

transport planning specialists

111 - 113 Great Portland Street
London
W1W 6QQ
Tel. No. 0207 1000 753

Drawing Number 2020-3816-AT-122(3)	Rev .
---------------------------------------	----------

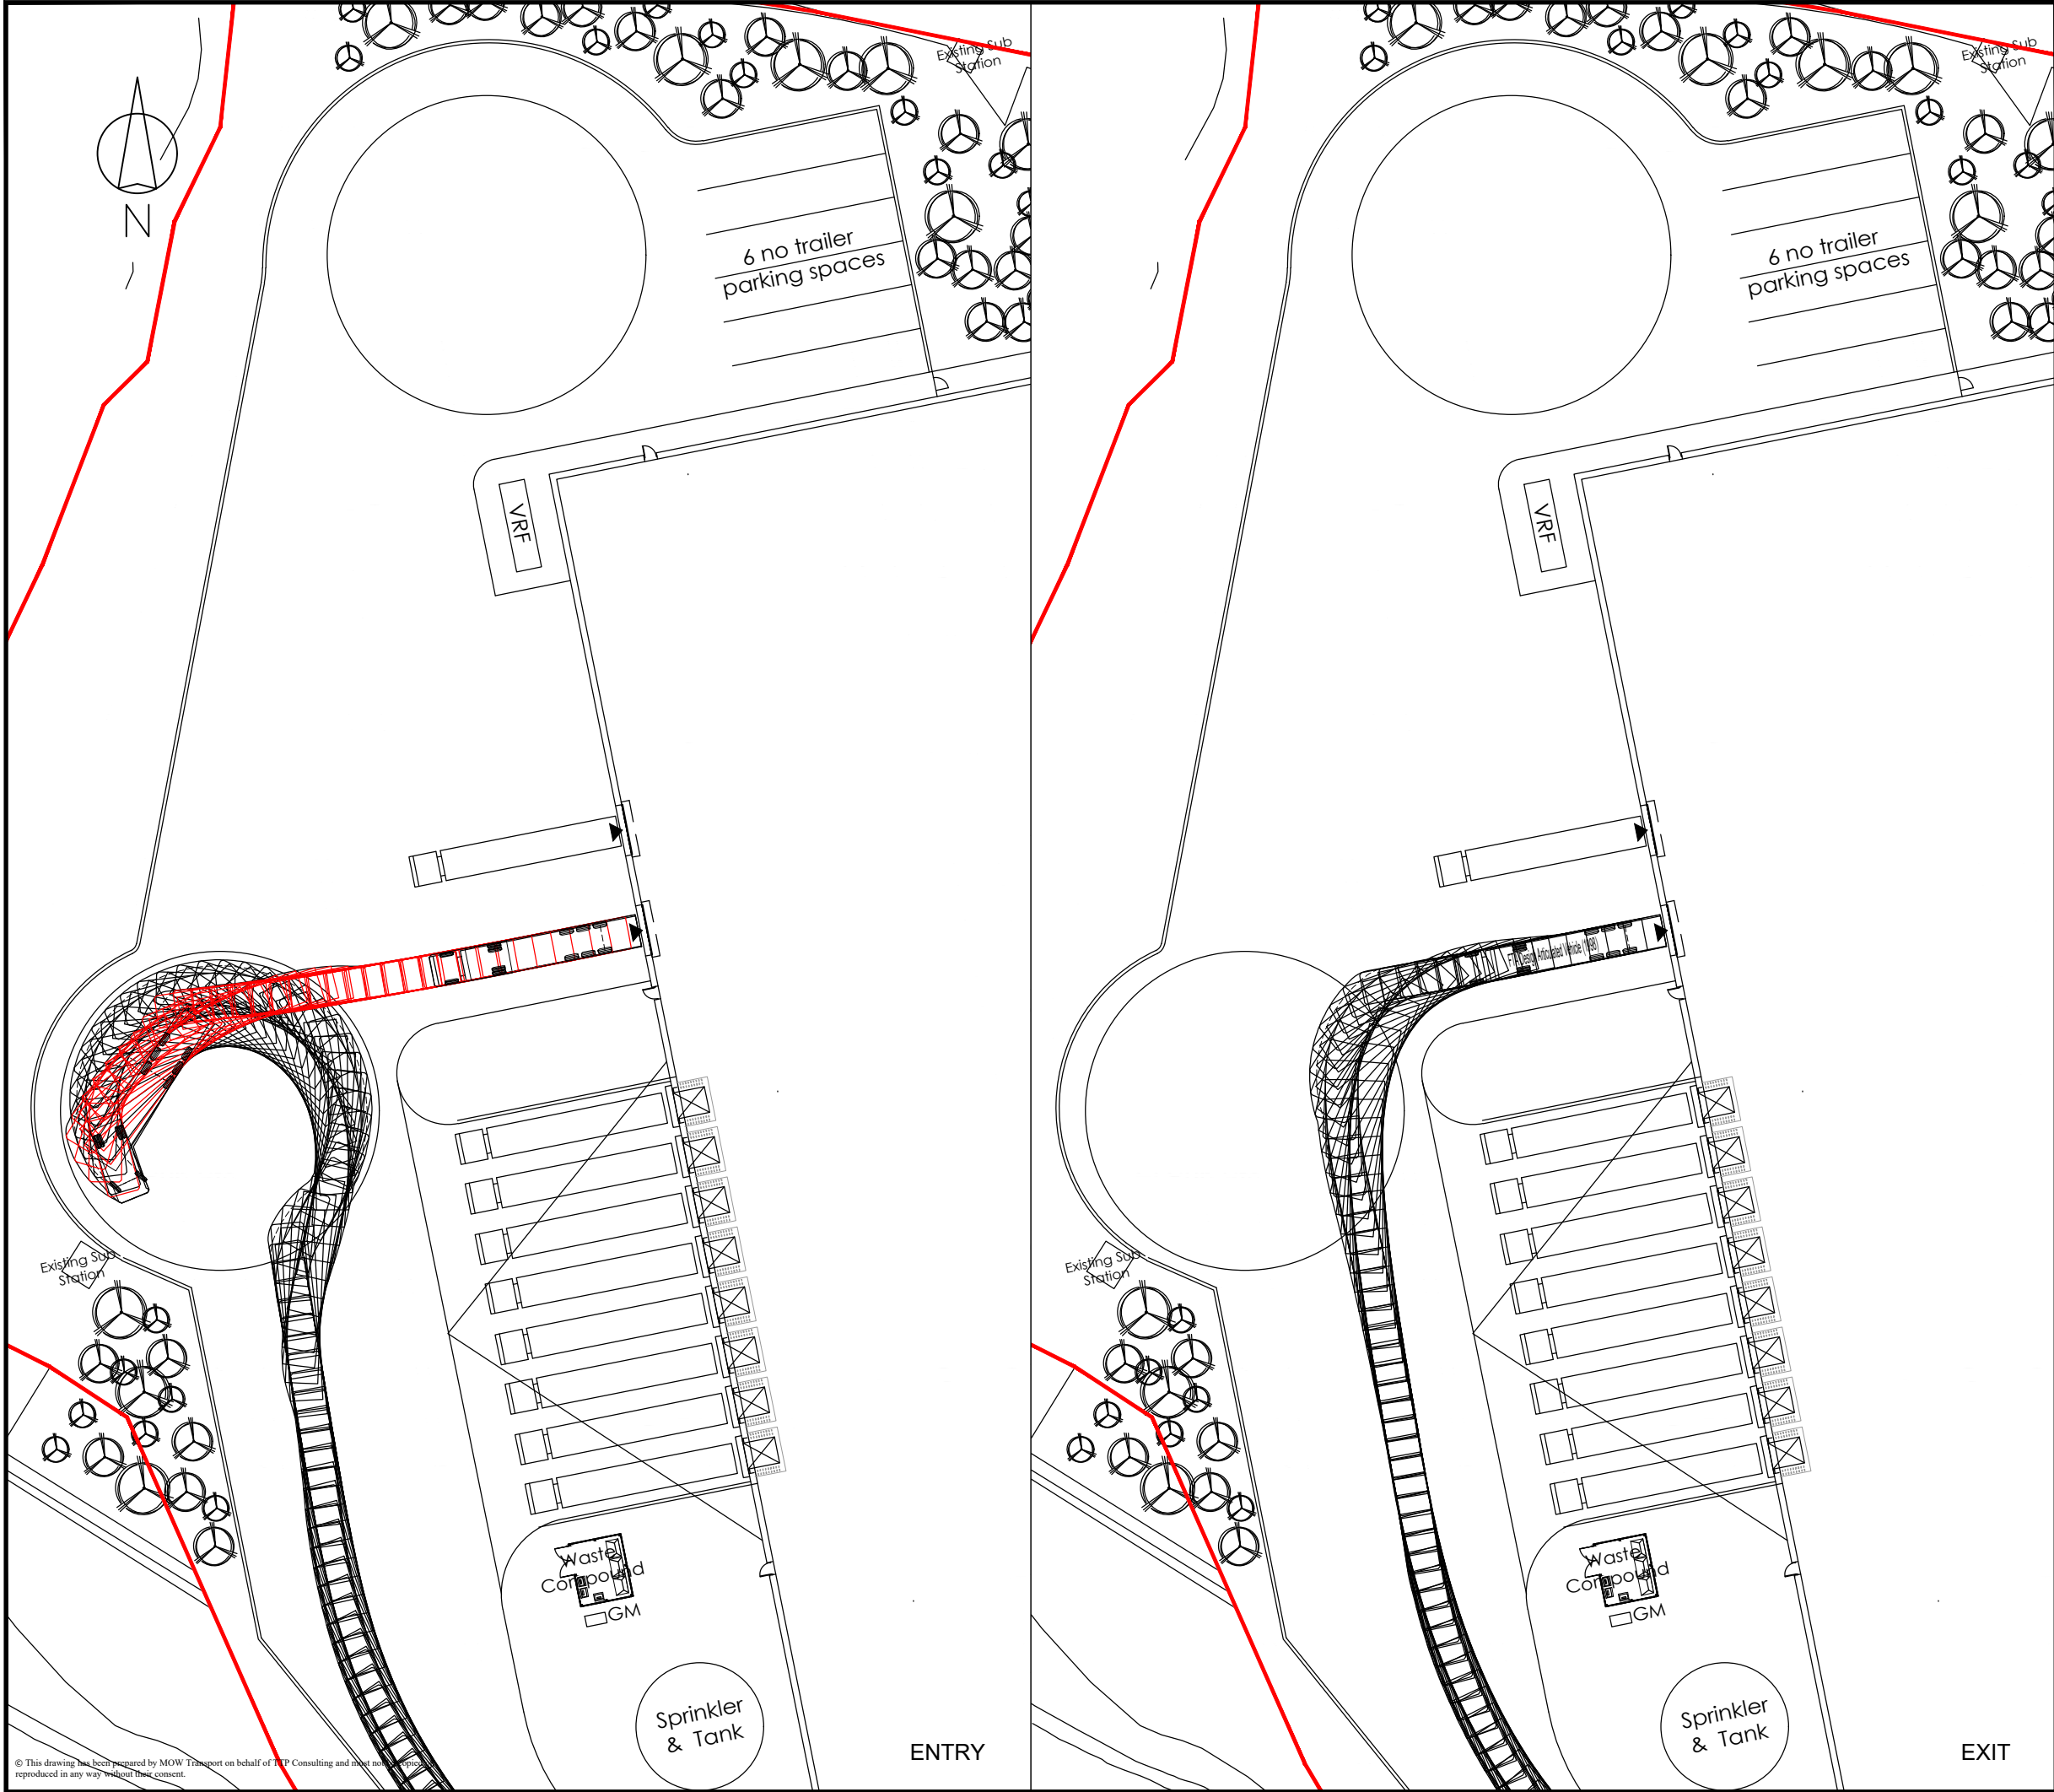

© This drawing has been prepared by MOW Transport on behalf of TTP Consulting and must not be reproduced in any way without their consent.

Rev	Details	Drawn	Checked	Date
1				

FTA Design Articulated Vehicle (1998)

Overall Length	16.480m
Overall Width	2.550m
Overall Body Height	3.870m
Min Body Ground Clearance	0.515m
Max Track Width	2.470m
Lock to Lock Time	3.00 sec
Kerb to Kerb Turning Radius	6.550m

Notes:
1. This is not a construction drawing and is intended for illustrative purposes only.

Client
-

Project
Brunel Retail Park

Drawing Title
Swept Path Analysis Using a
16.5m Articulated Vehicle


Scale
1:500 at A3

Drawn	MW	20.05.21
Checked	AM	20.05.21

transport planning specialists

111 - 113 Great Portland Street
London
W1W 6QQ
Tel. No. 0207 1000 753

Drawing Number 2020-3816-AT-122(4)	Rev .
---------------------------------------	----------

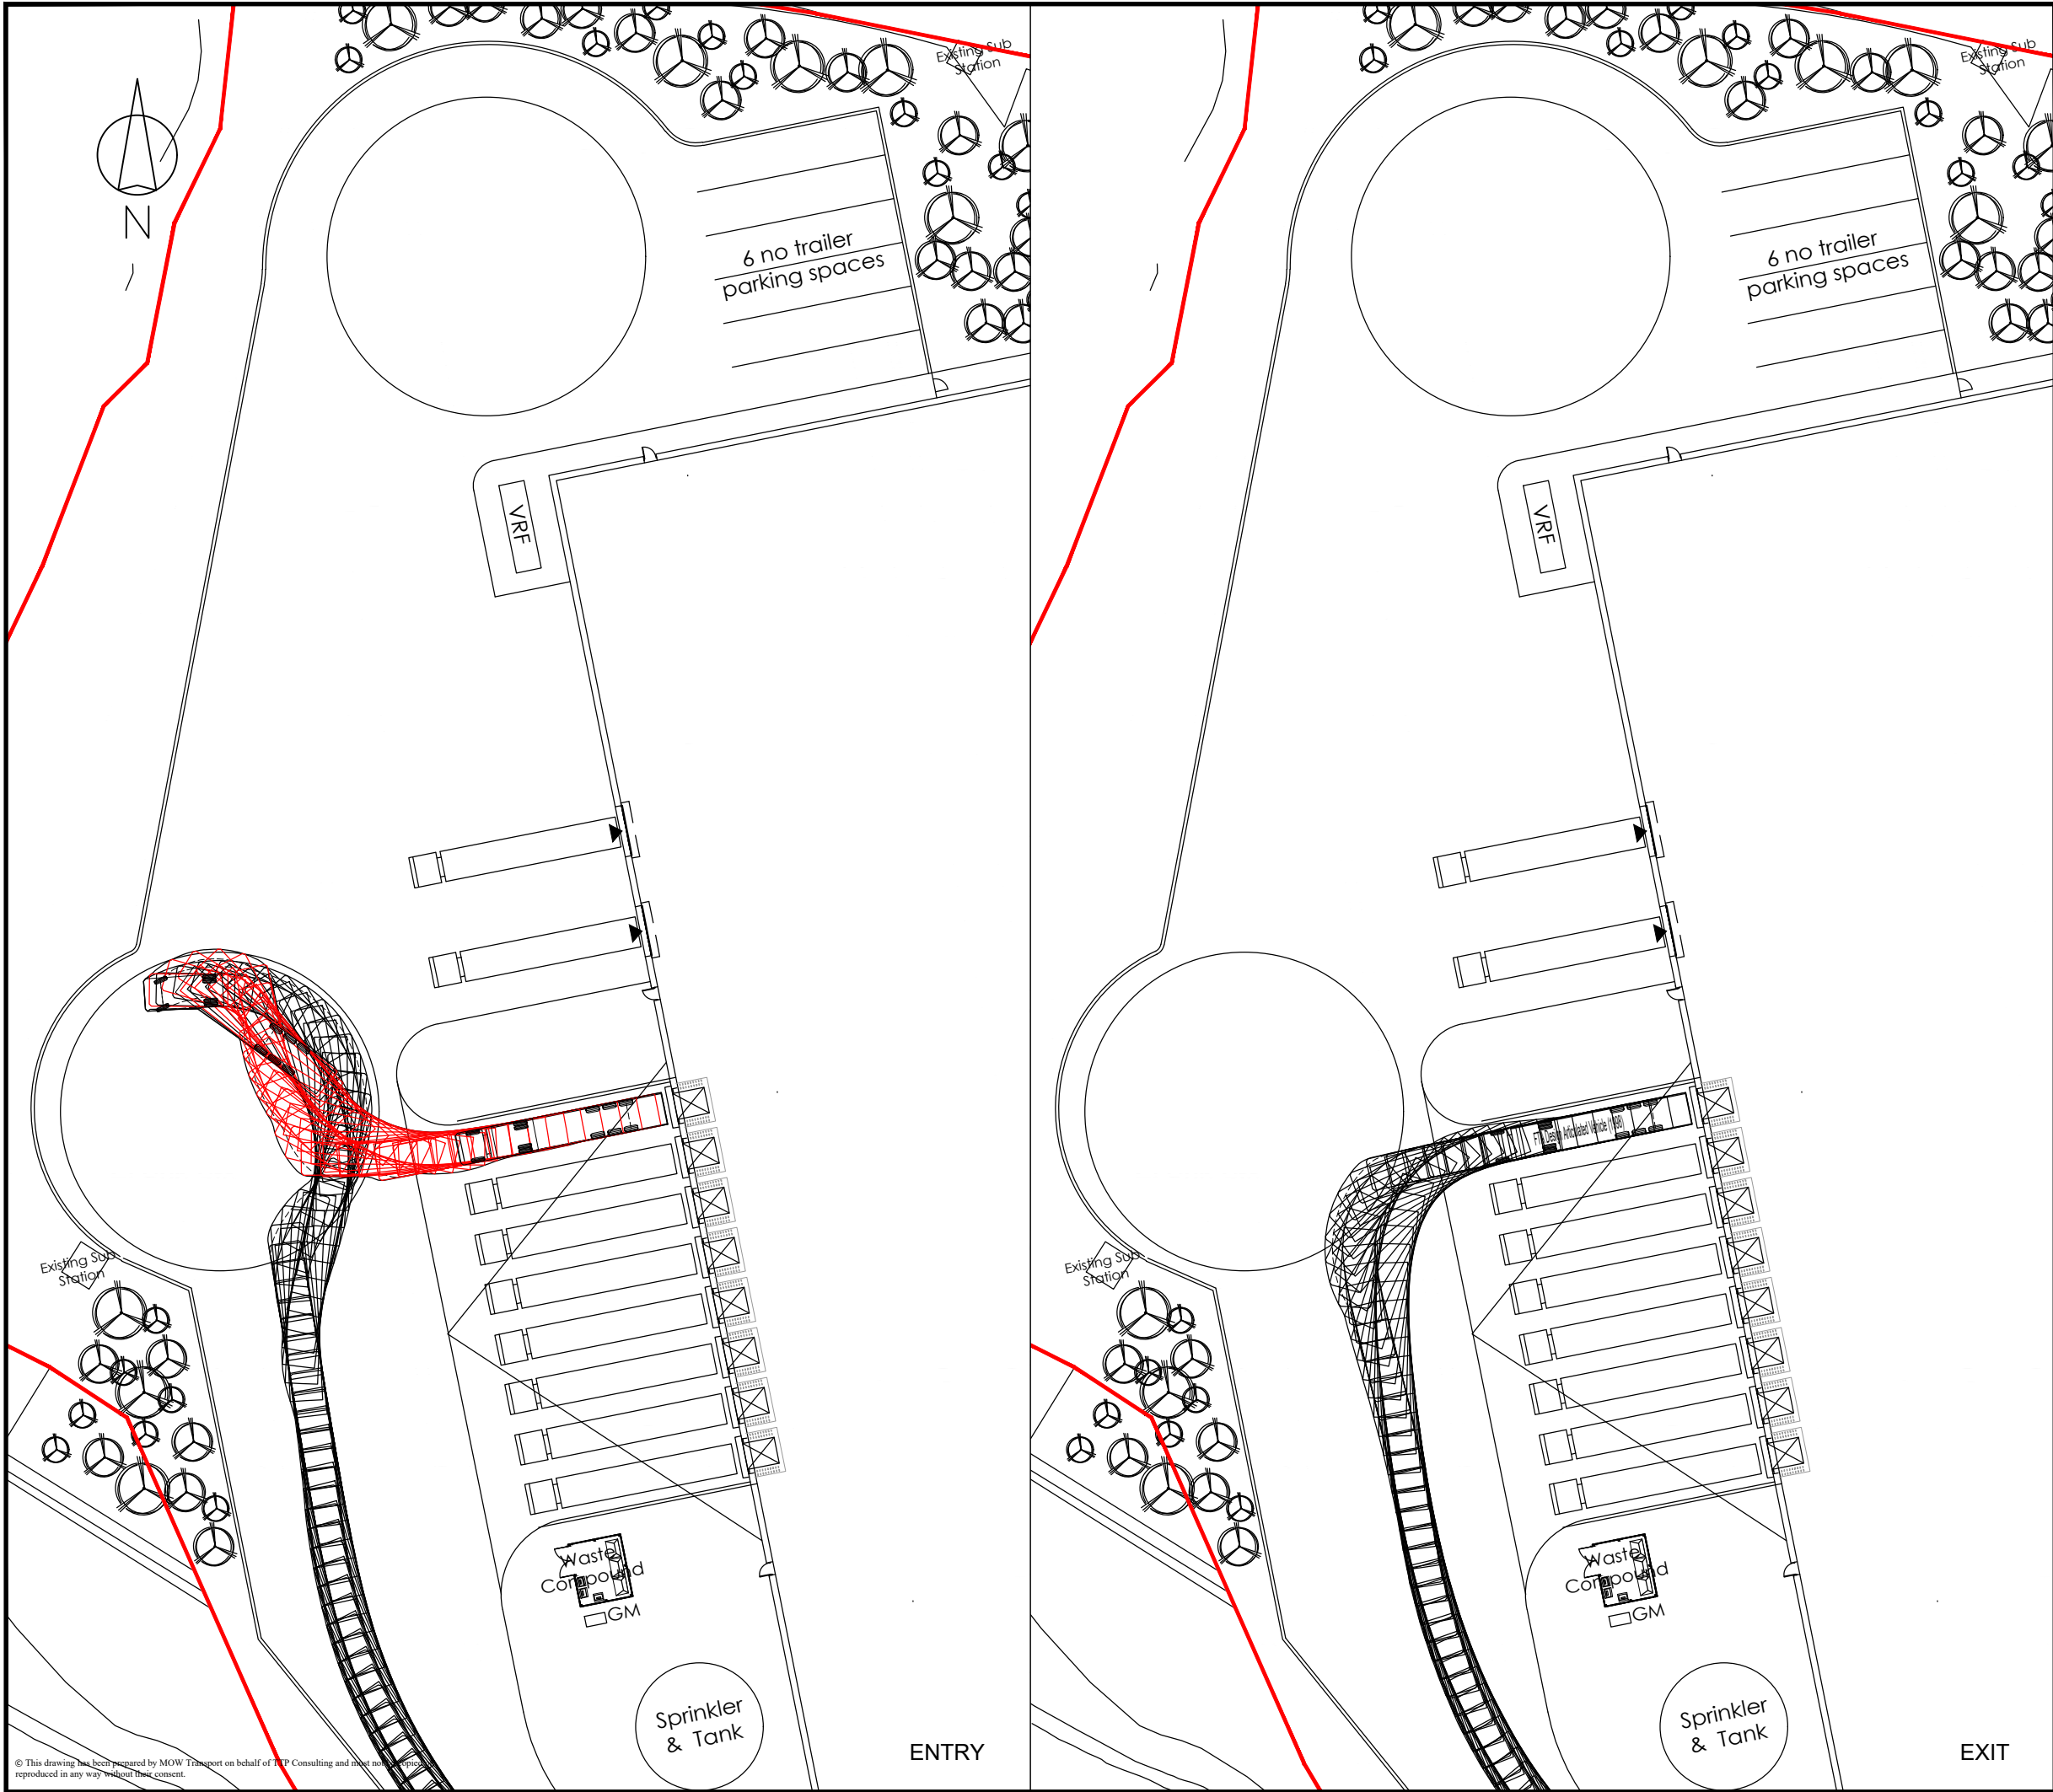

Rev	Details	Drawn	Checked	Date
1				

FTA Design Articulated Vehicle (1998)

Overall Length	16.480m
Overall Width	2.550m
Overall Body Height	3.870m
Min Body Ground Clearance	0.515m
Max Track Width	2.470m
Lock to Lock Time	3.00 sec
Kerb to Kerb Turning Radius	6.550m

Notes:

1. This is not a construction drawing and is intended for illustrative purposes only.

Client

-

Project

Brunel Retail Park

Drawing Title

Swept Path Analysis Using a 16.5m Articulated Vehicle

Scale

1:500 at A3

Drawn	MW	20.05.21
Checked	AM	20.05.21

transport planning specialists

111 - 113 Great Portland Street
London
W1W 6QQ
Tel. No. 0207 1000 753

Drawing Number	Rev
2020-3816-AT-122(5)	.