



BLOCK PLAN 1:500

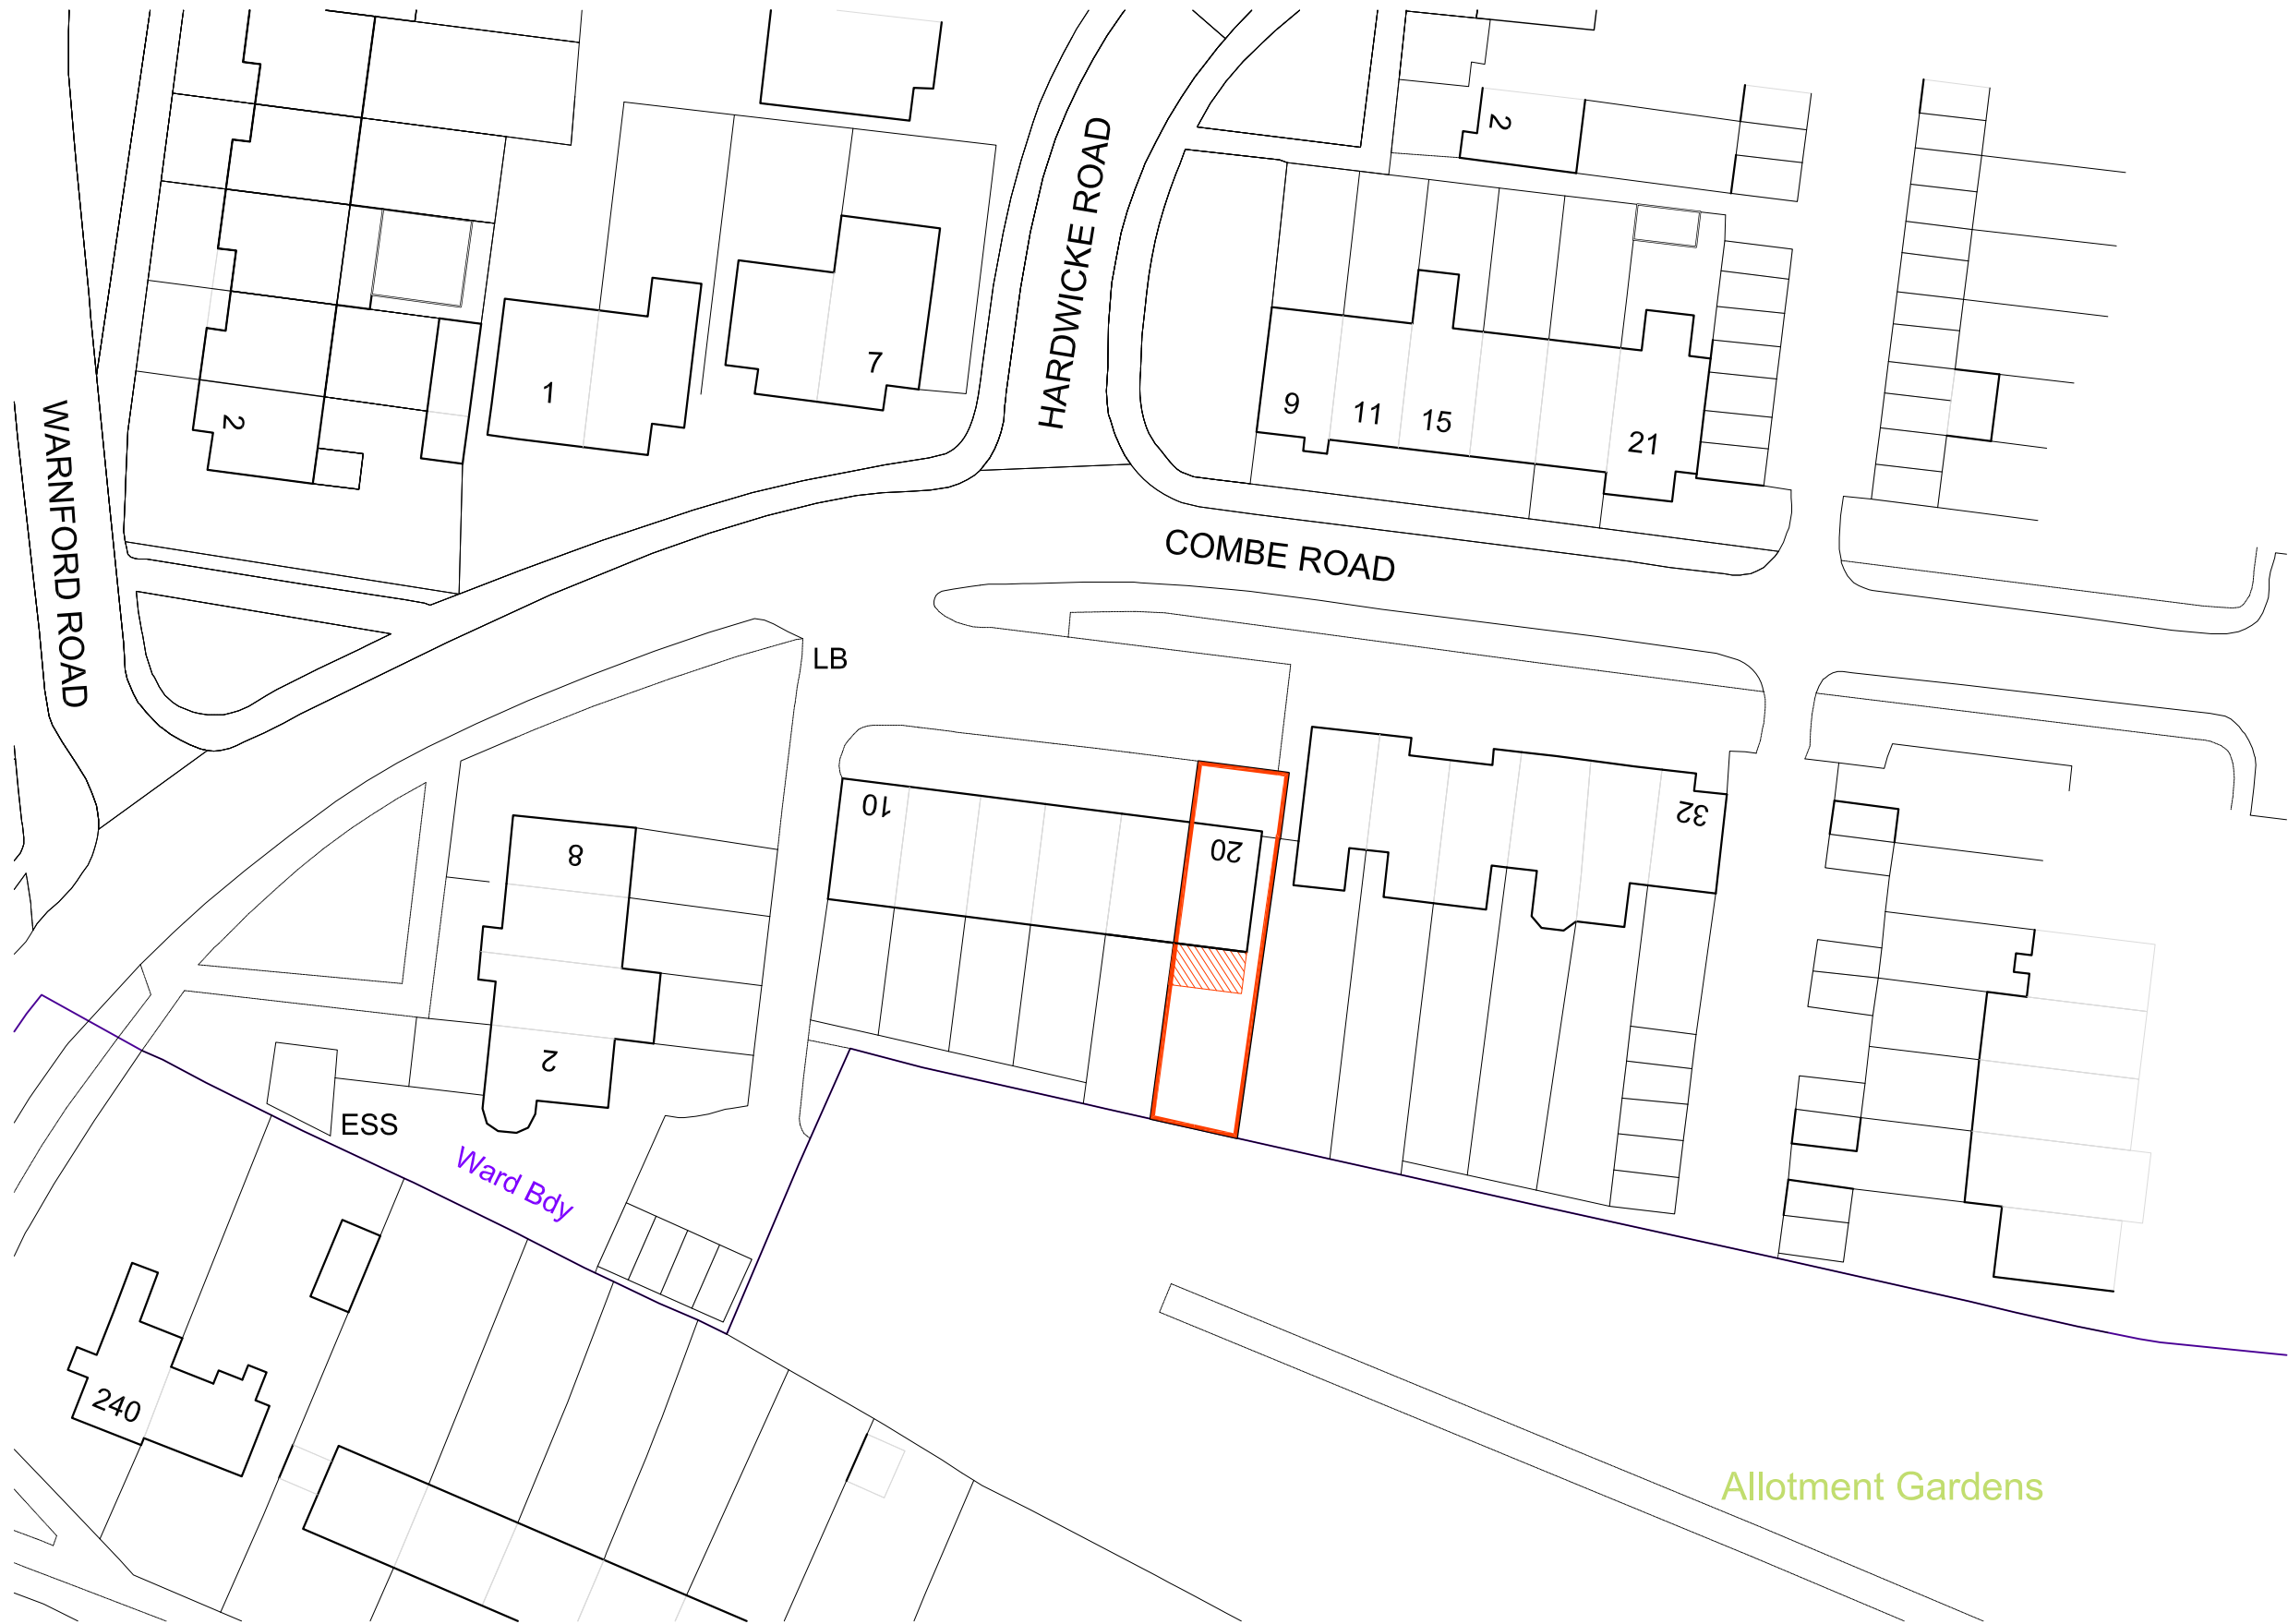

RAMMURTI DESIGN LTD
 ARCHITECTURAL & PLANNING SERVICES
 268 TILEHURST ROAD, READING RG30 2NE
 TEL/FAX: 01189510628 MOB: 07799883574

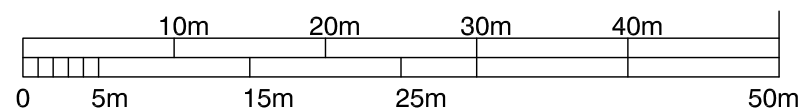

Proposed single storey rear extension to existing dwelling
 at No 20 Combe Road RG30 1EG
 for Mr Muso Myftari

Block Plan

Scale: 1/500

Date: September 2020

CR:101 Rev -