


BS8545: 2014 'Trees from Nursery to Independence in the Landscape - Recommendations'

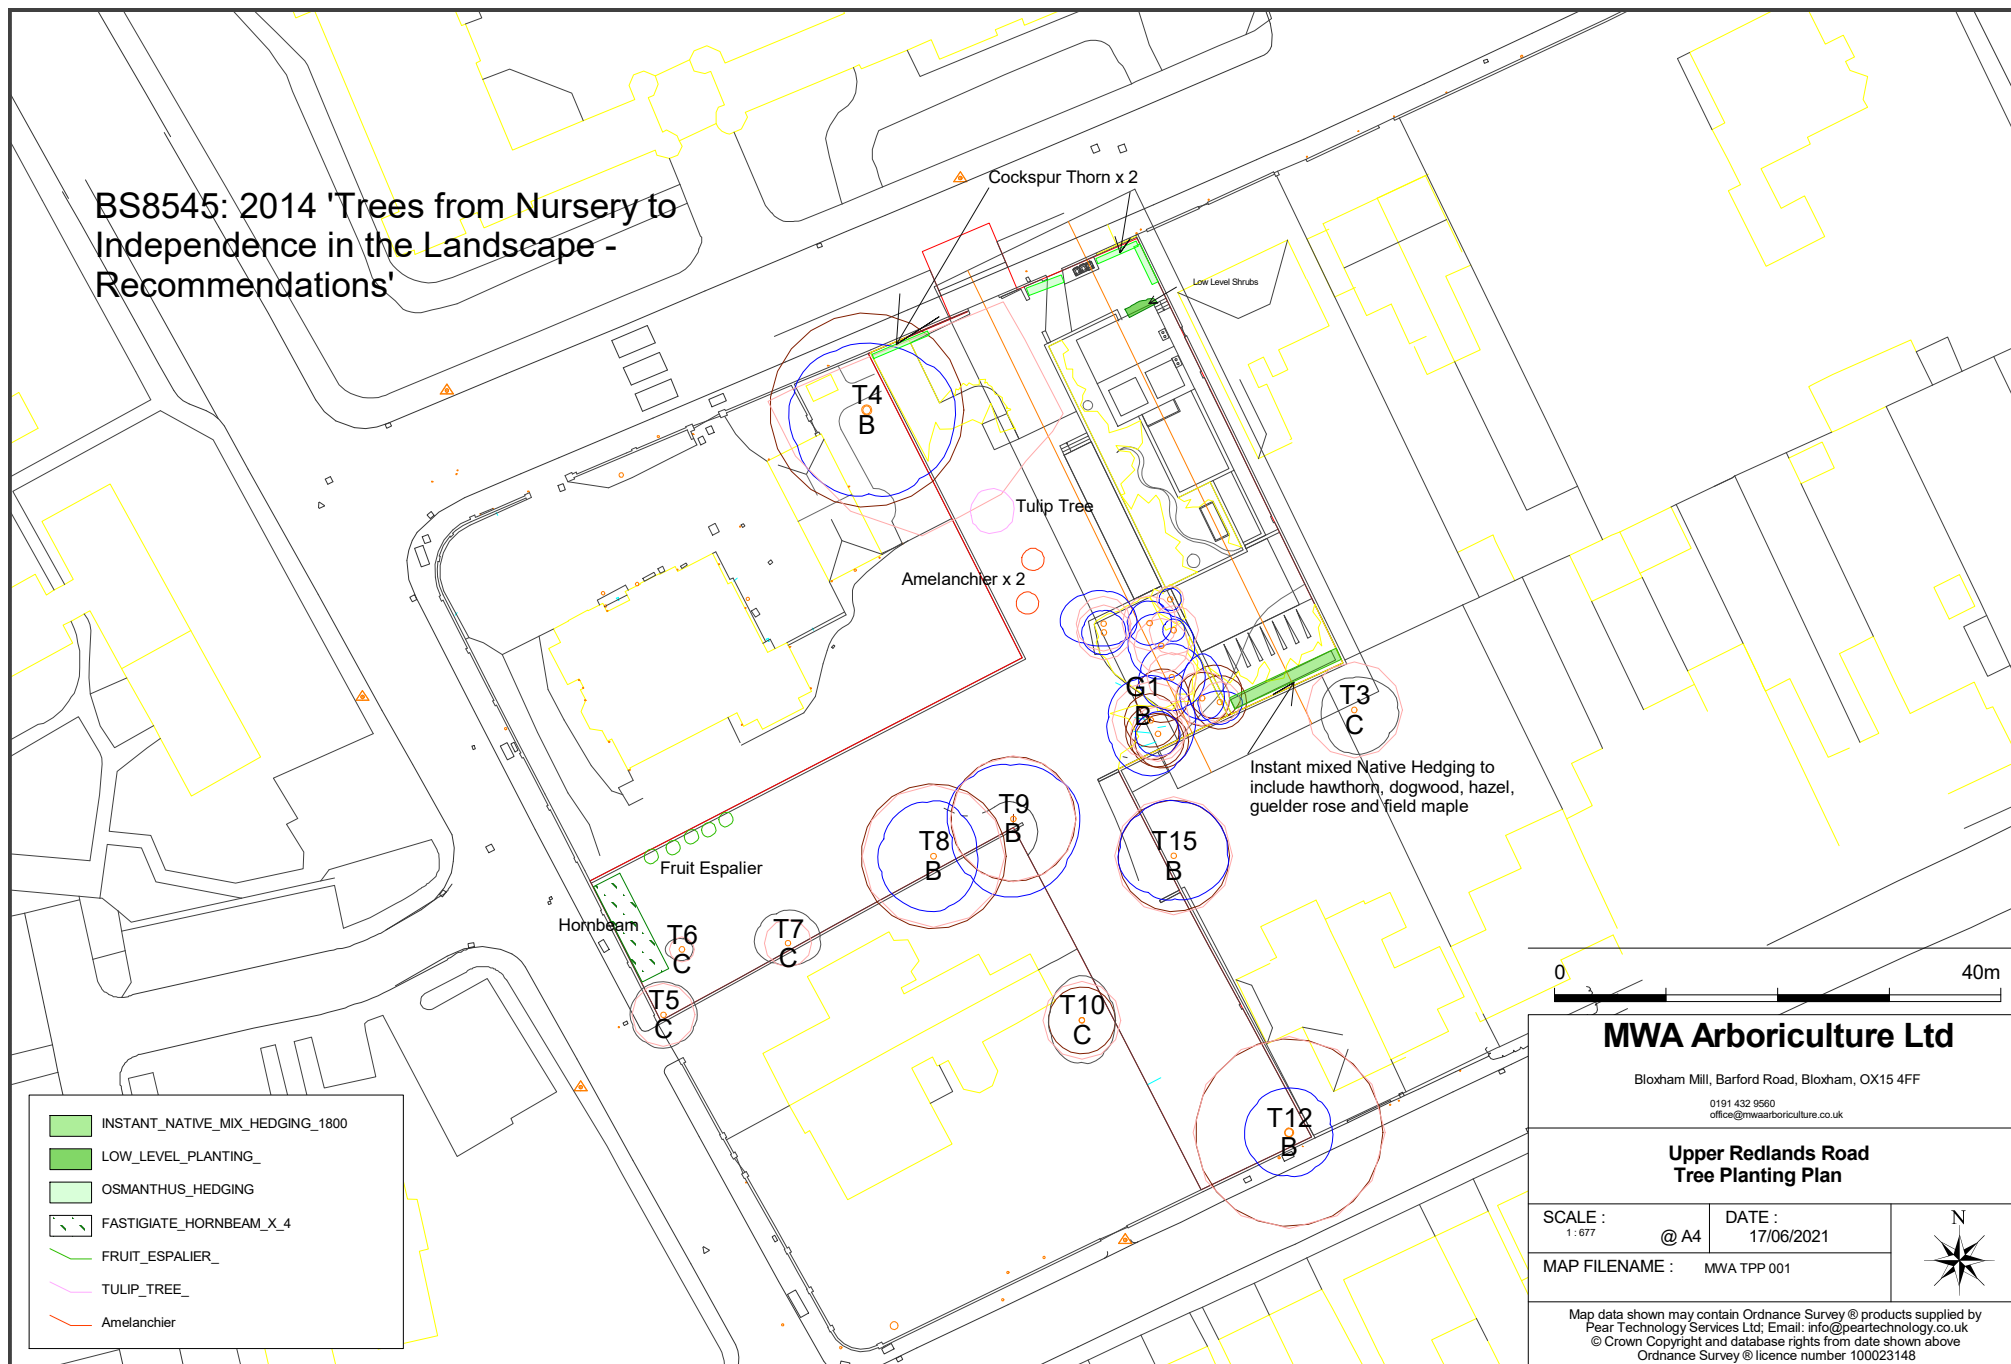

MWA Arboriculture Ltd

Bloxham Mill, Barford Road, Bloxham, OX15 4FF

0191 432 9660
office@mwaarboriculture.co.uk

Upper Redlands Road Tree Planting Plan

SCALE :
1:677

@ A4

DATE :
17/06/2021

MAP FILENAME : MWA TPP 001

Map data shown may contain Ordnance Survey® products supplied by
Pear Technology Services Ltd; Email: info@peartechnology.co.uk
© Crown Copyright and database rights from date shown above
Ordnance Survey® licence number 100023148