


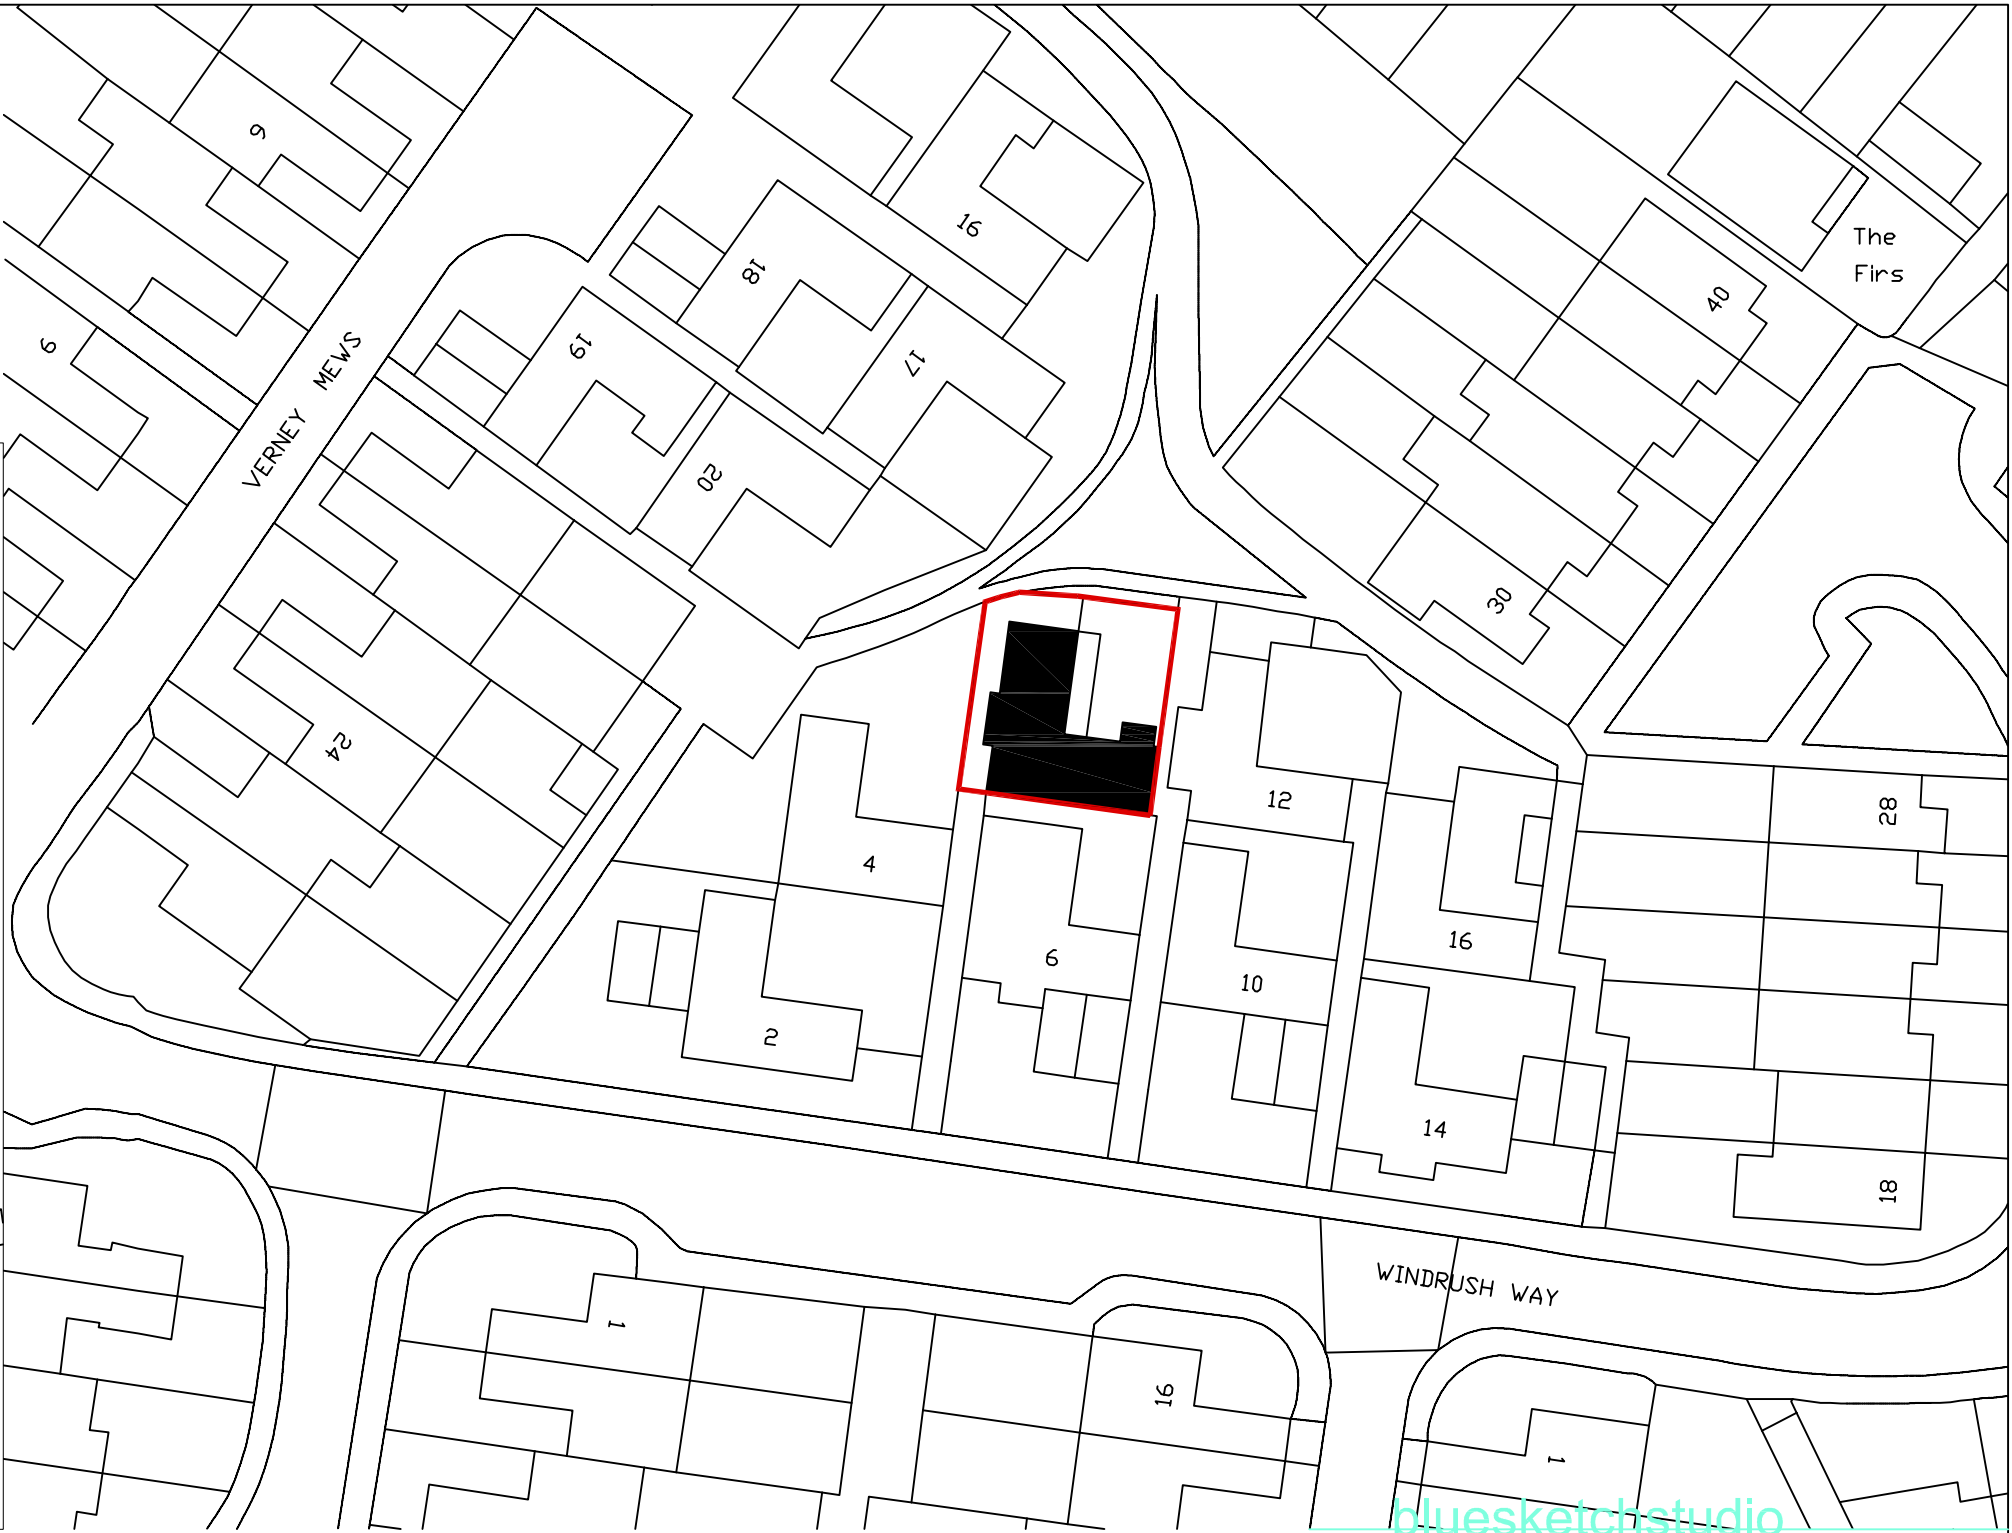


LOCATION PLAN
SCALE 1:1250



bluesketchstudio

NOTE

All dimensions to be checked on site and any discrepancies reported to bluesketchstudio
All information is produced on behalf of bluesketchstudio
All drawings to be read alongside specification where applicable

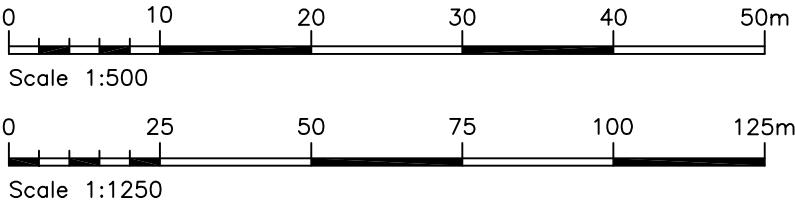

date	client_Mr & Mrs Ghica
checked	project_8 Windrush Way
drawn	drawing title_Location & Block Plan
	scale_1/1250 & 1/500 @ A3
	drawing number_2021-01_0001
	revision number_
rev.	description
	drawn_APP checked_ date_22Jan2021