


Rev.	Date	Revisions

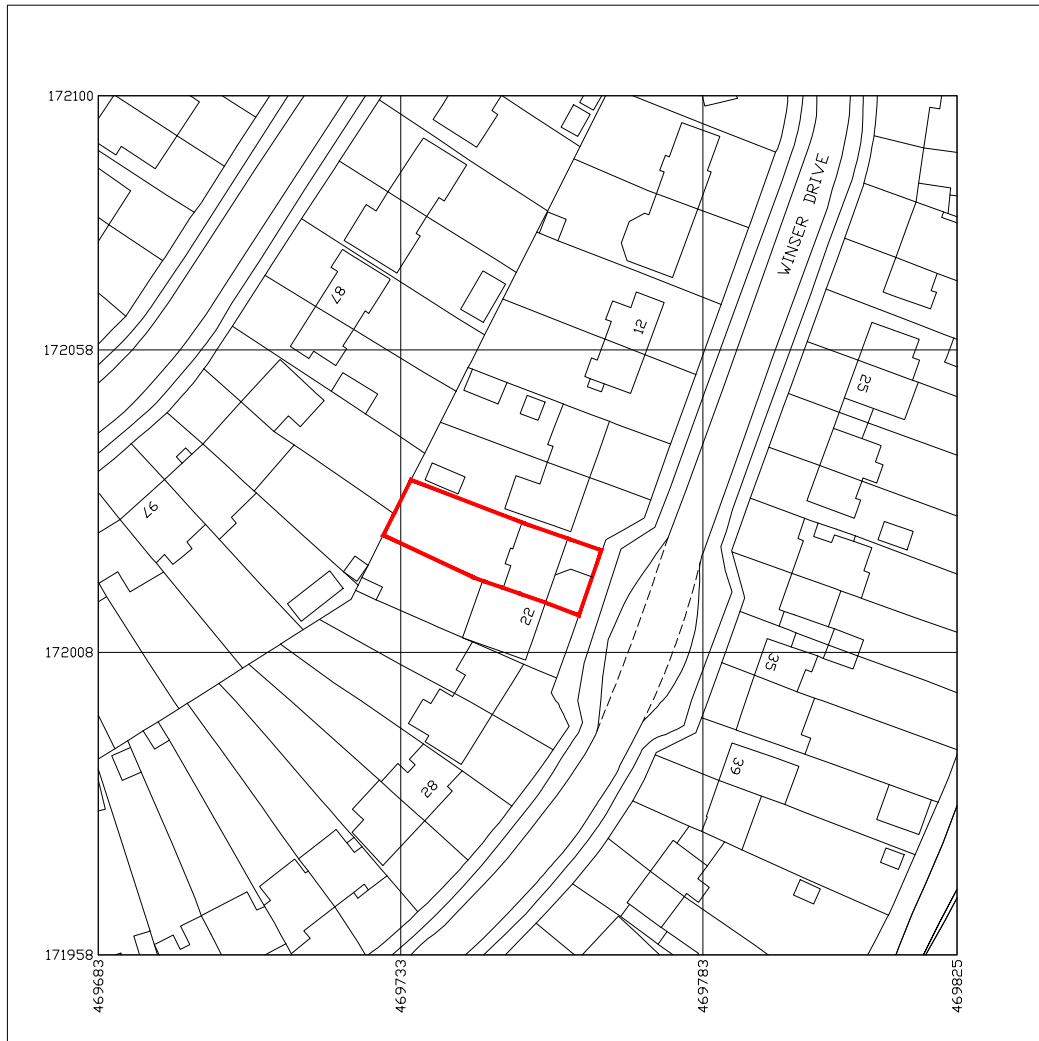

Produced on 14 April 2021 from the Ordnance Survey National Geographic Database and incorporating surveyed revision available at this date. This map shows the area bounded by 469683 171958, 469825 171958, 469825 172100, 469683 172100, 469683 171958. Reproduction in whole or part is prohibited without the prior permission of Ordnance Survey. Crown copyright 2021. Supplied by capla ltd trading as UKPlanningMaps.com a licensed Ordnance Survey partner (100054135). Data licence expires 14 April 2022. Unique plan reference: v2c/611940/829908



 **SITE BOUNDARY**

Client MR ZAIDI			Drawing Title SITE LOCATION PLAN	JET ARCH DESIGN
Job Title 20 WINSER DRIVE READING				
Scale 1:1250	Date APR 21	Drawn S.Q.	Drawing No. A4/326/OS1	Rev. Albany House 14 Shute End Wokingham, Berkshire RG40 1BJ Tel: 07787296792 email: info@jetarchdesign.co.uk
Plot Date:				