




Ordnance Survey Map - Existing Site

Scale 1:1250

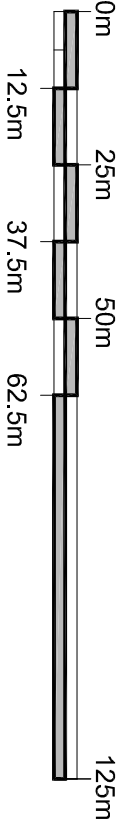

Rev	Notes	Date	Initial
FOR PLANNING SUBMISSION			

robert rigby architects



Lockey Farm, Sindlesham Road, Abingfield,
Reading, RG2 9JH 0118 9577 010
Telephone: enquiries@rigbyarchitects.com
E-Mail:

Project:	1, Gurney Close Caversham Reading RG4 7EL
----------	--

Client	Mr. and Mrs. C. Morton
--------	------------------------

Drawing Title:	Ordnance Survey Map - Existing Site
----------------	--

Scale:	AS NOTED	Dwg. No.:	2103 - 103	Rev.:
Drawn by:				
Date:	01/04/2021			