



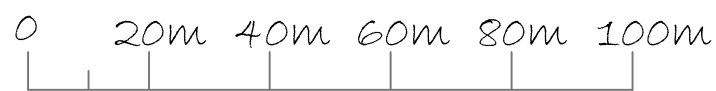

LOCATION PLAN
SCALE 1:1250

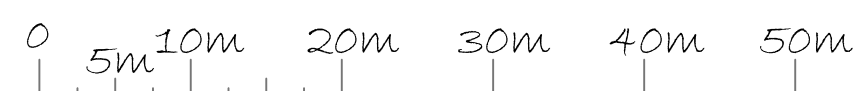

BLOCK PLAN
SCALE 1:500



PROJECT: 34 MILL ROAD CAVERSHAM RG4 8DP	DRAWING TITLE BLOCK AND LOCATION PLANS	CREATIVE DESIGN AND STRUCTURE		NEWTOWN HOUSE NEWTOWN ROAD HENLEY-ON-THAMES RG9 1HG Tel 01491 411922		DRAWN BY: SCALE: AS STATED DATE: OCTOBER 2022	DRAWING NO. 44221-14	REV.