
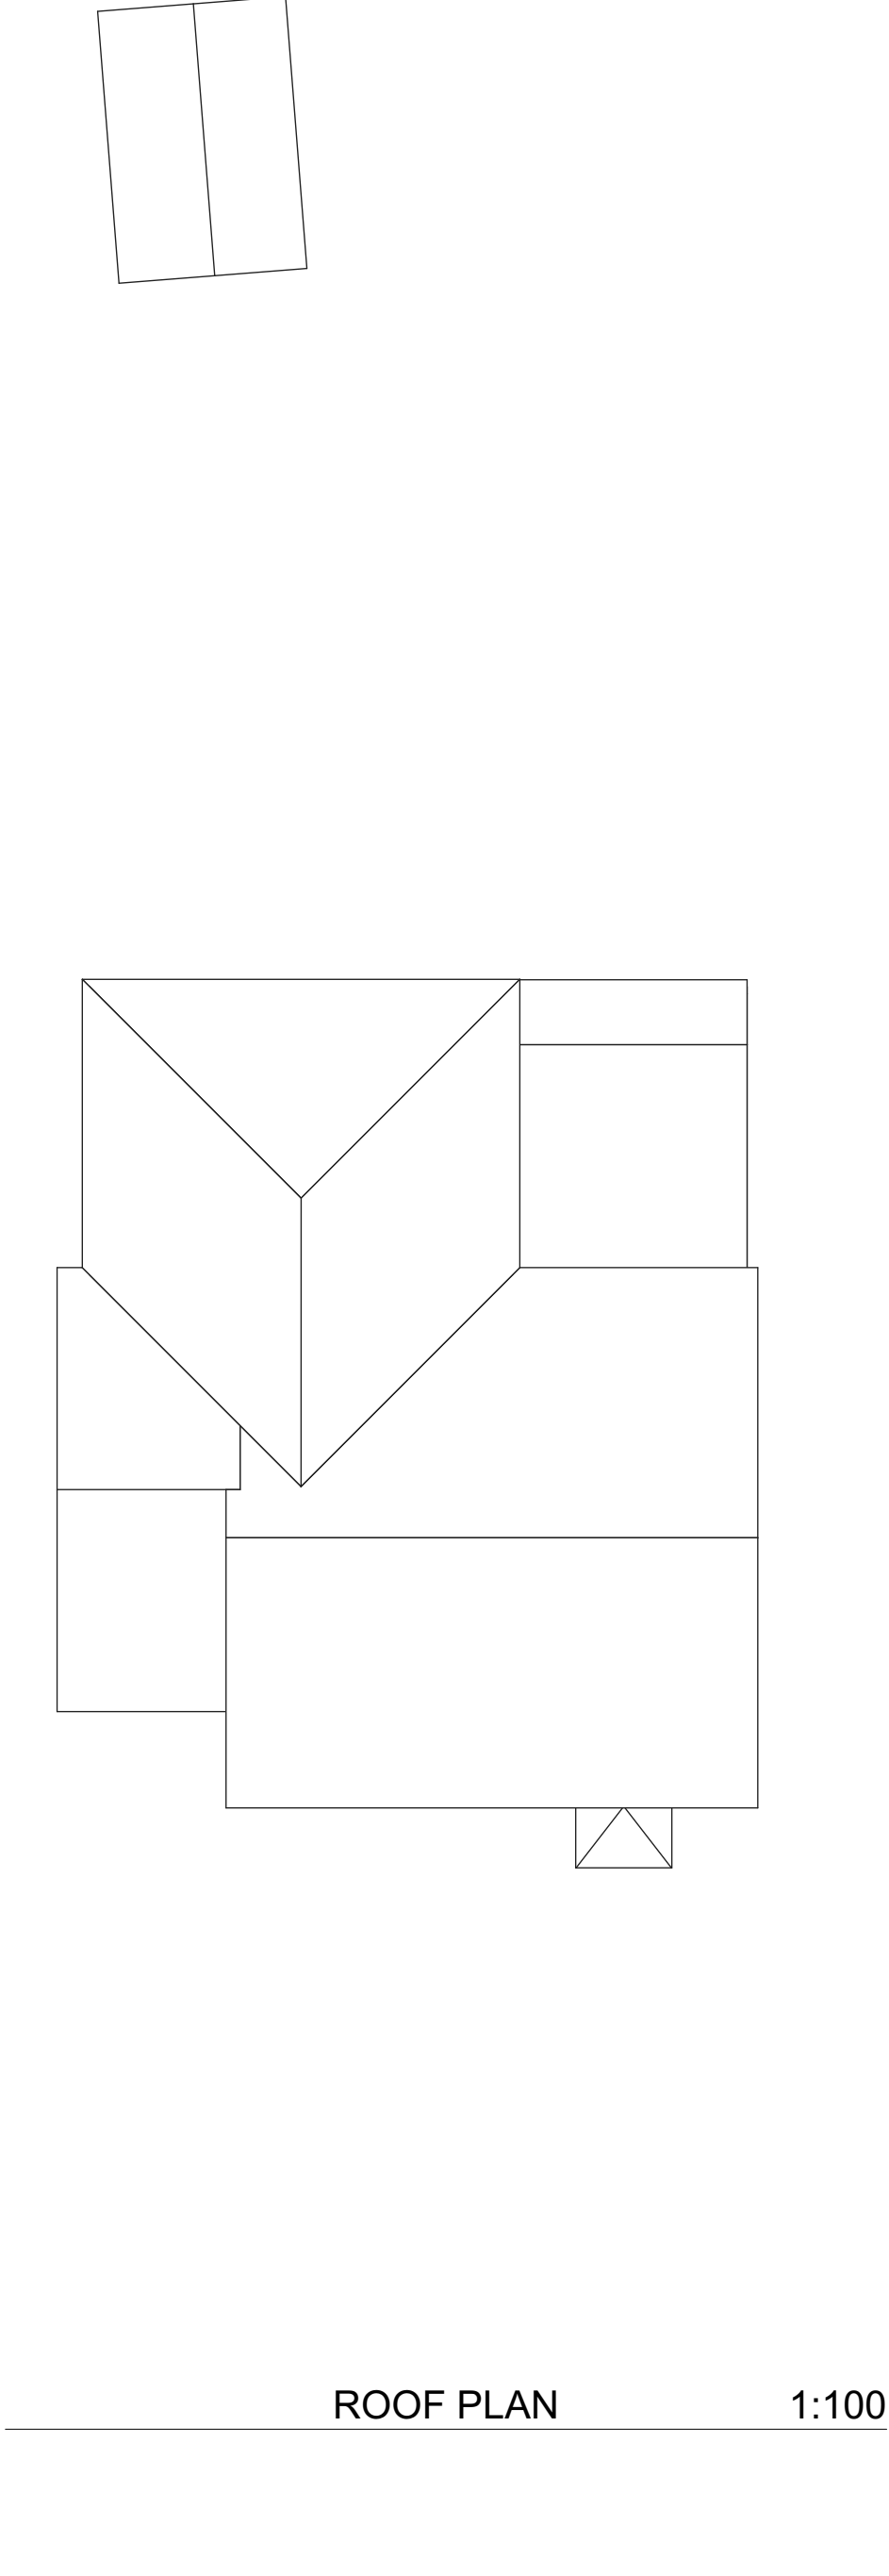


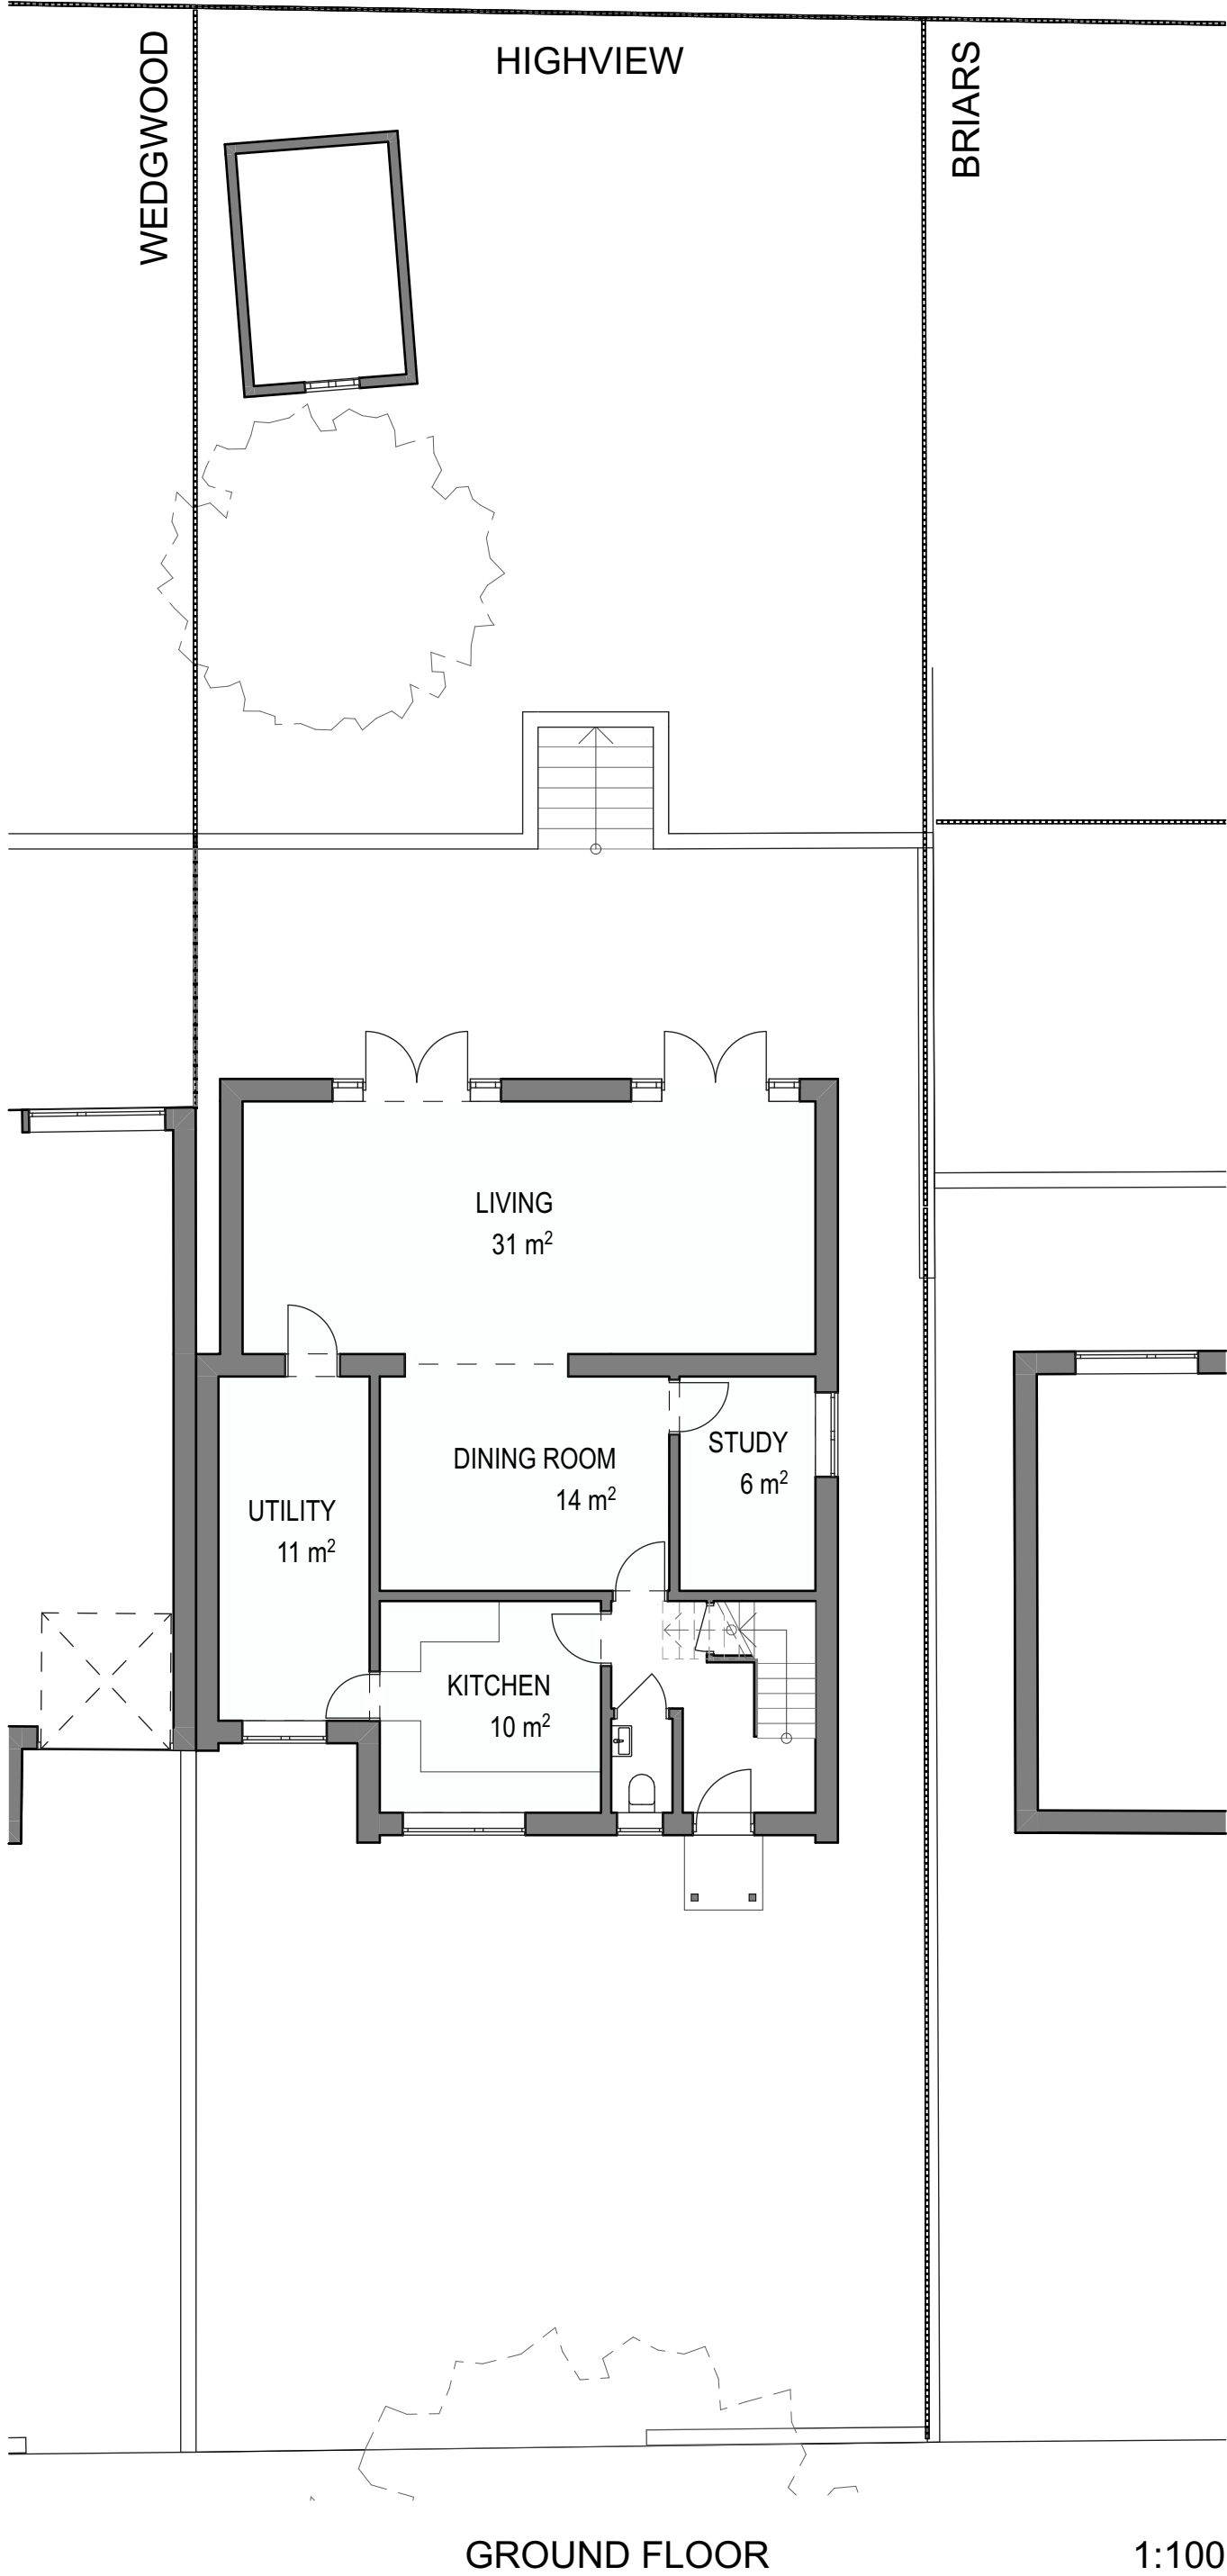

NOTES

NOT FOR CONSTRUCTION
THIS DRAWING IS FOR PLANNING ONLY
BASED ON CLIENT PLANS / OS / CHECK DIM'S
AREAS ARE INDICATIVE AND SUBJECT TO DESIGN
DEVELOPMENT

(C) COPYRIGHT HIVES ARCHITECTS LLP

Revision History
210728 P5 PLANNING ISSUE

Client
Mr Dellow

Job title
**HIGHVIEW, ALL HALLOWS
ROAD, READING, RG4 5LP**

Drawing title
Existing Plans

Scale @ Drawing Size	Drawn	Checked
1:100@ A2	LC	HW

Status
PLANNING

HIVES ARCHITECTS
SINCE 1934

Hives Architects LLP
29 Castle Street, Reading, RG1 7SB
0118 958 7331 www.hivesarchitects.co.uk

Project	Drawing	Revision
2812	003P5	