




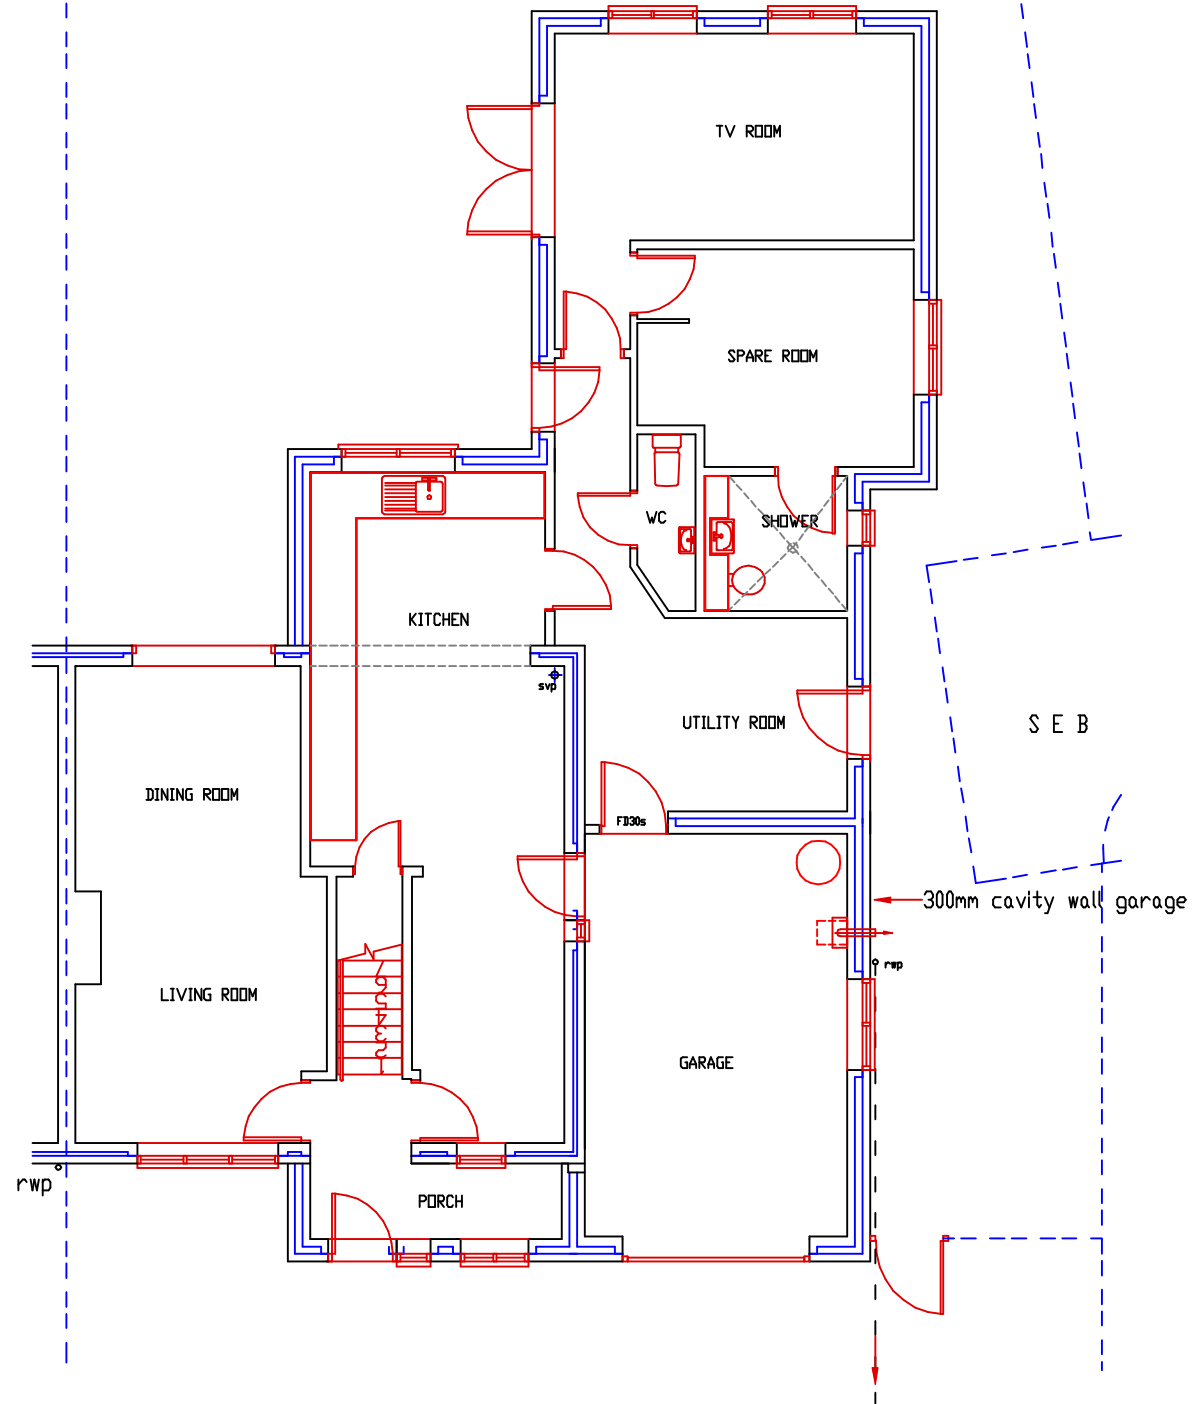

EXISTING GROUND FLOOR LAYOUT
Scale 1 : 100

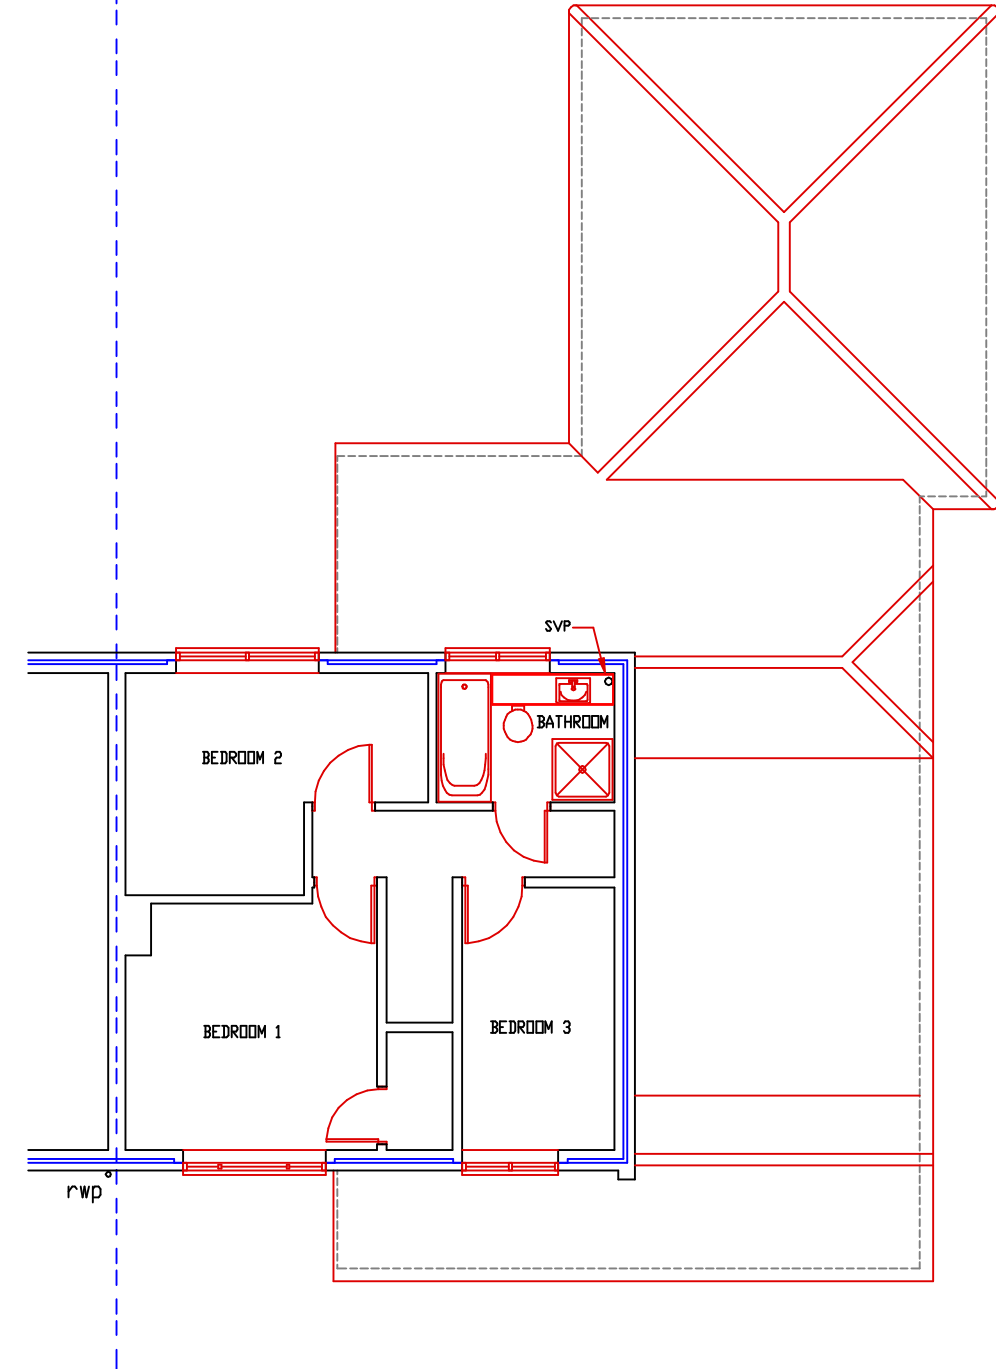

EXISTING FIRST FLOOR LAYOUT
Scale 1 : 100

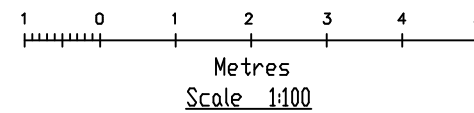

General Note:

Any discrepancy found must be reported before proceeding.

All dimensions are to be checked before proceeding with the work.

Drawing to be read in conjunction with Drg No. OAS/20/1826/2-4

OASIS BUILDING & PLANNING APPLICATIONS 20 WANTAGE RD. READING, BERKSHIRE. RG30 2SE Tel: 0118 9573554 E-mail : oa.springer@btinternet.com	Drawing Title PROPOSED SIDE TWO STOREY , PITCHED ROOF EXTENSION Planning Application	Client Mr. & Mrs D Neighbour 290 The Meadway Tilehurst, Berkshire,	Scale 1:100,	File Name: 290TheMeadwayPl20.dwg
			Date October 2020	Drawn by O.A.Springer
			Drawing No. OAS/20/1826/1	Rev. 0