

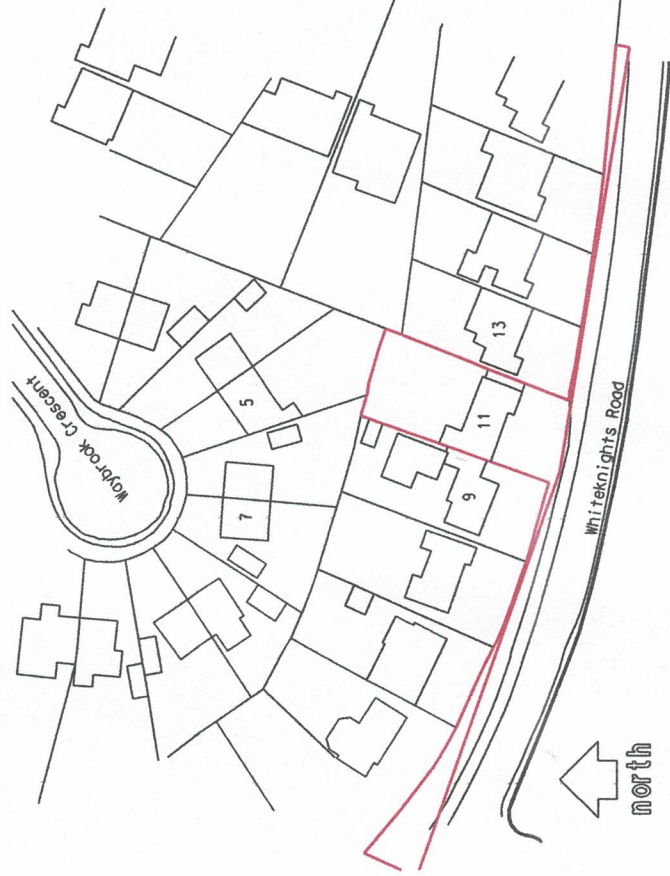


1:50 ELEVATION FROM WHITEKNIGHTS ROAD

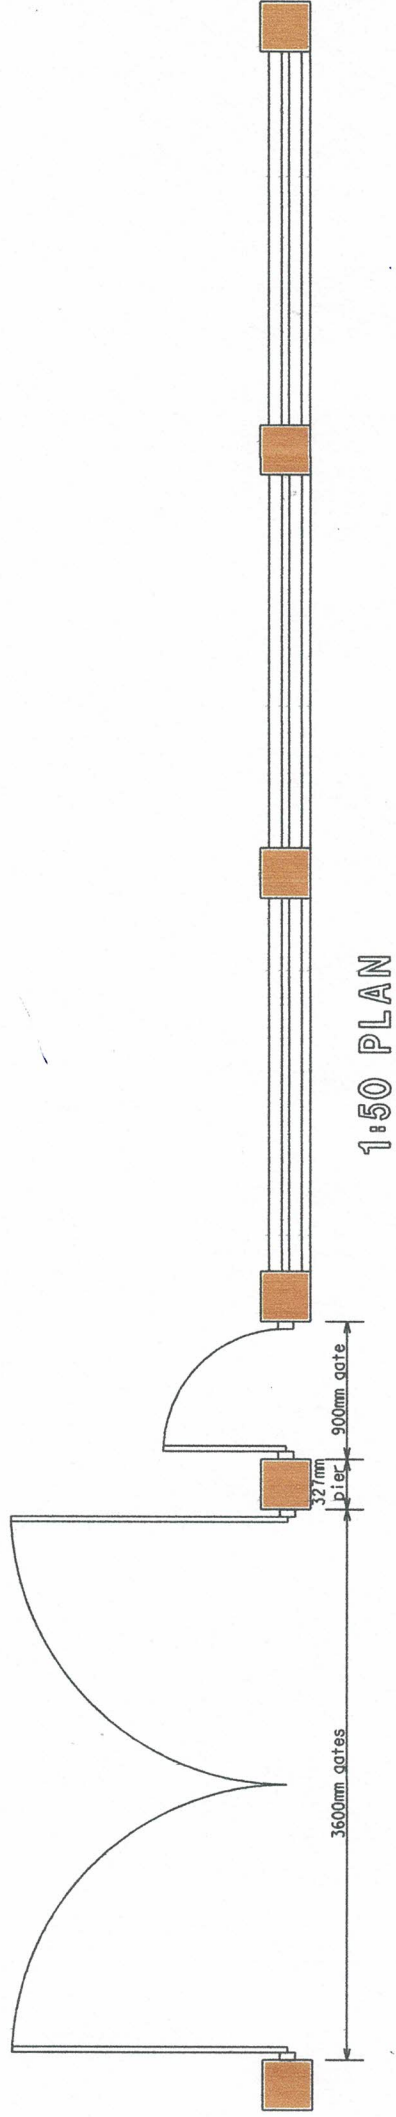

1:1250 SITE LOCATION PLAN

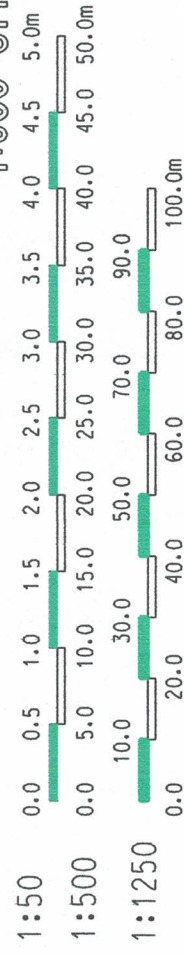

DATE
May 2021
SCALE
1:50, 1:500
& 1:1250 (at A3)
DRG NO
P/GW/2037/1

CLIENT
ADDRESS
11 Whiteknights Road, Reading
CONTRACT
Front Garden Wall

KEITH A. WRIGHT

ARCHITECTURAL DESIGN & PLANNING CONSULTANT

2 WILD COURT, LOWER EARLEY, BERKS RG6 3TF PHONE : 0118 9669485 or 07766 611156