

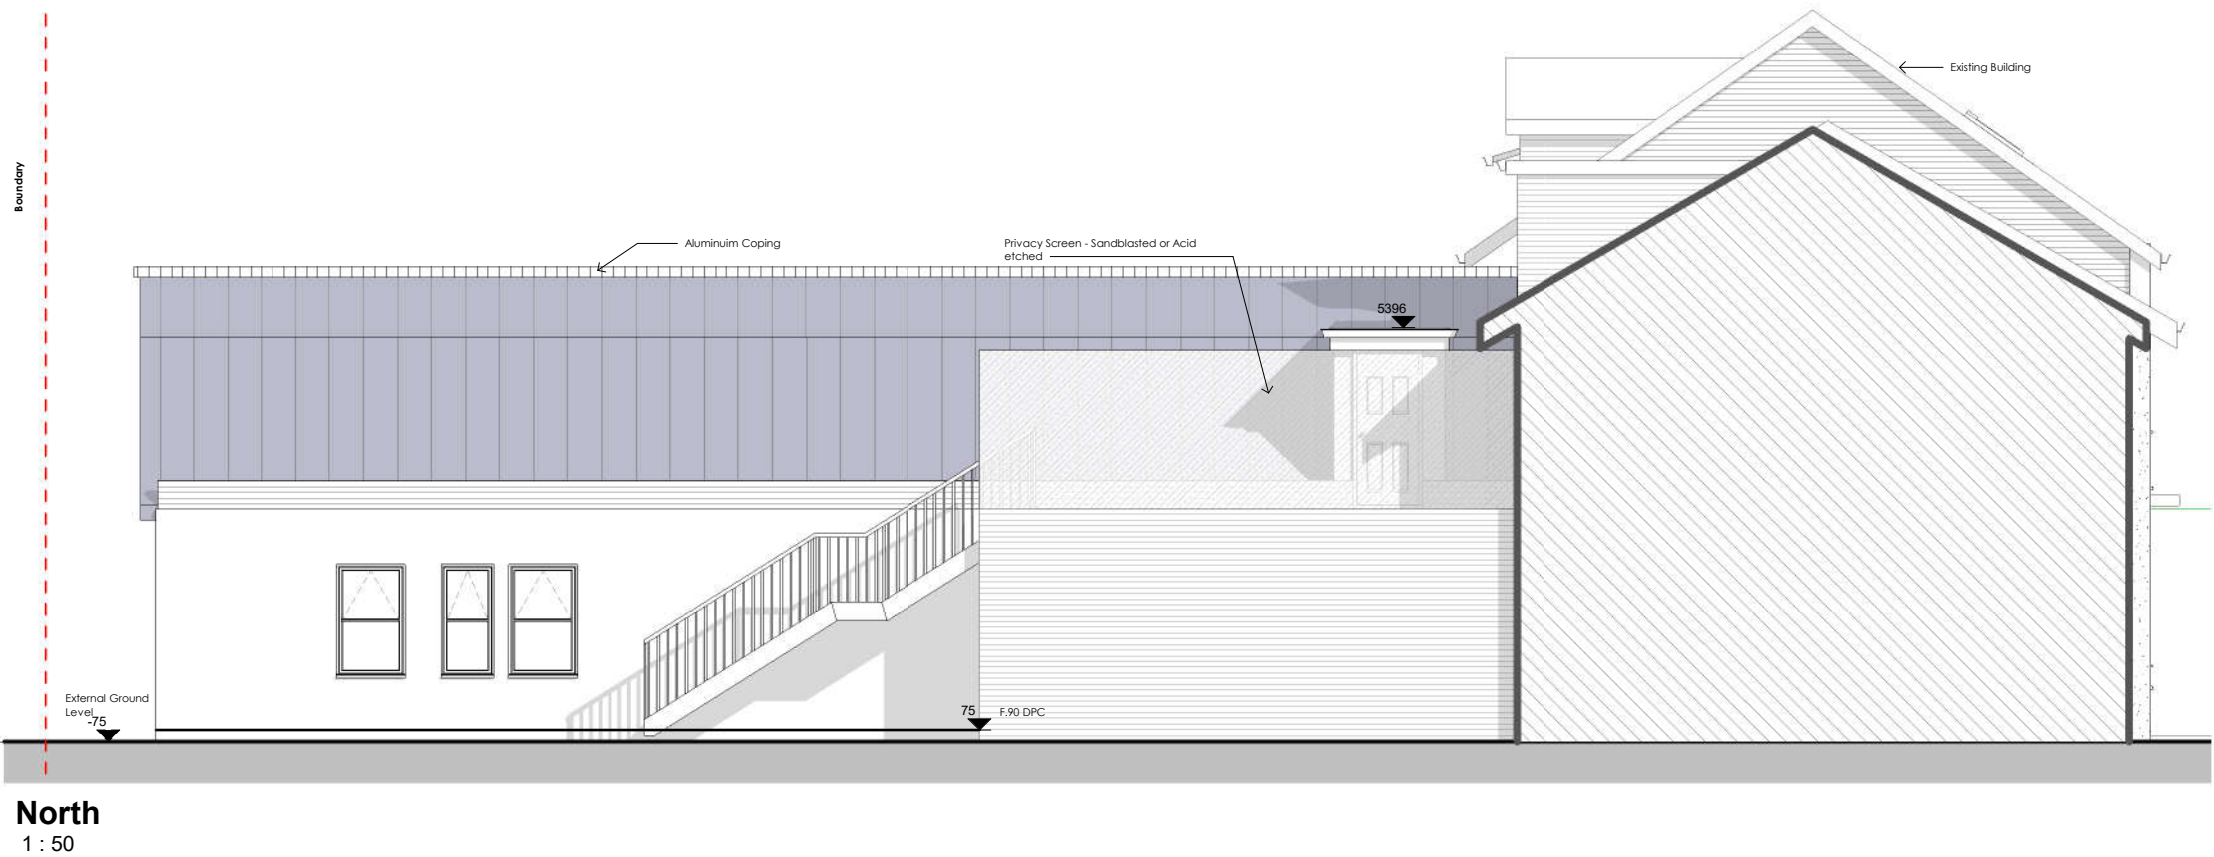


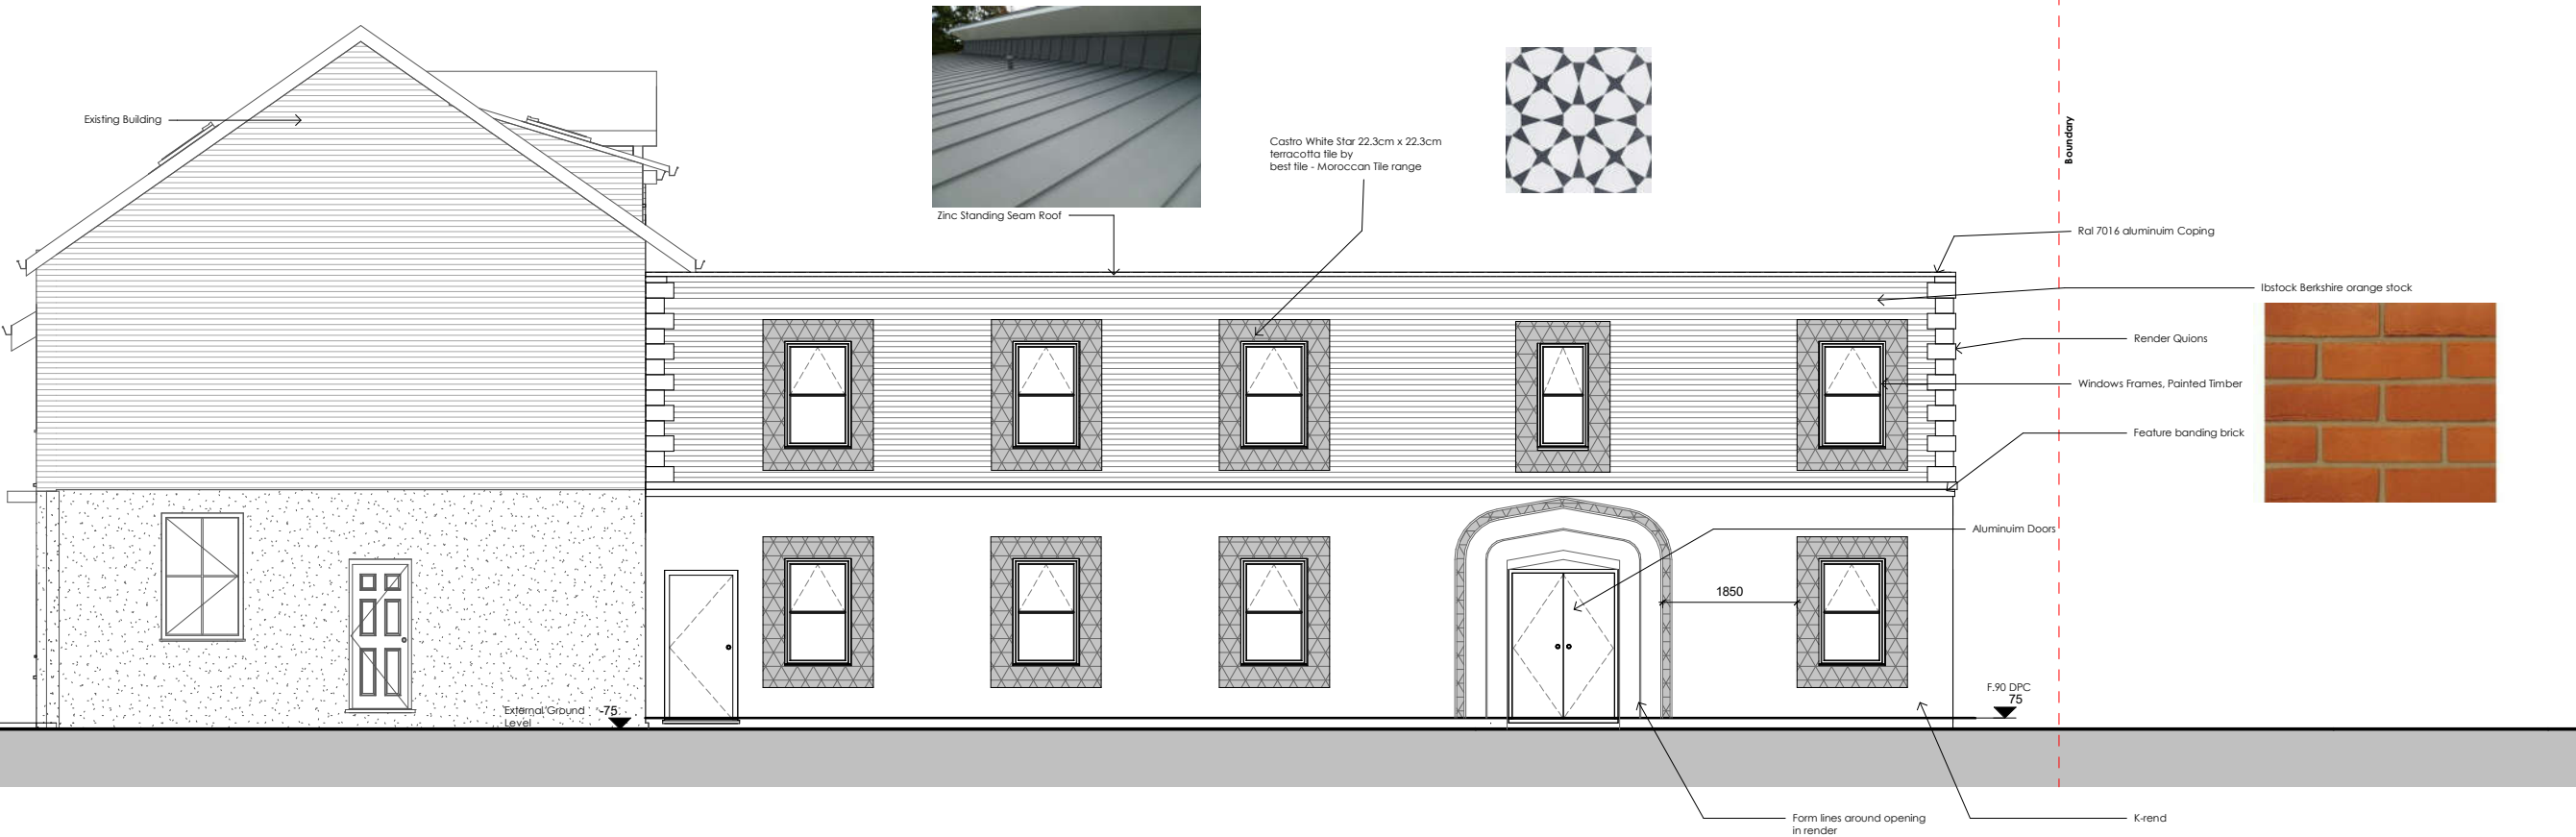

Material Elevation
1 : 50

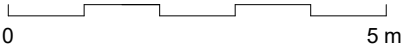

No.	Description	Date
31 Gordon Road, Maidenhead, SL66BR info@mzmassociates.com 07889 731195		

PROJECT 29 - 31 CUMBERLAND ROAD		SHEET Material Elevation		Project number 1011	
CLIENT CUMBERLAND ROAD MASJID		DRAWING REF: PI-1A		Scale (@ A1) 1 : 50	Date 27/05/2020

